




Cityline Bevel Stop Casement Crank Out 1" I.G.


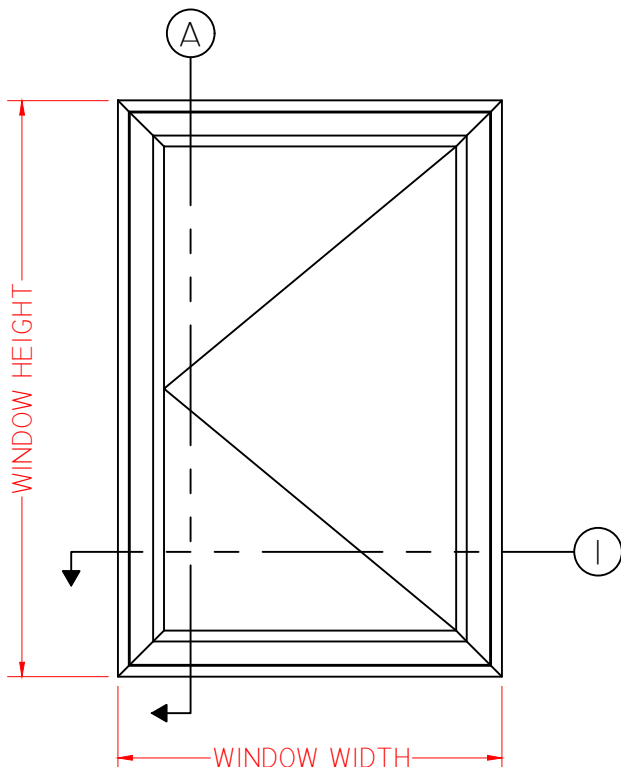


ELEVATION SCALE 1" = 1'-0"

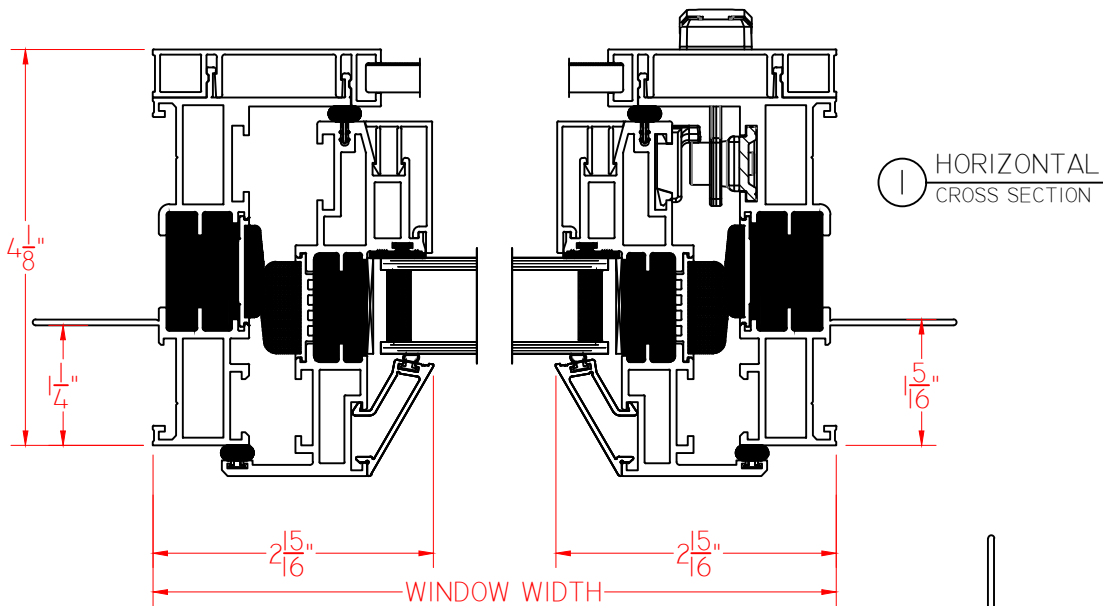


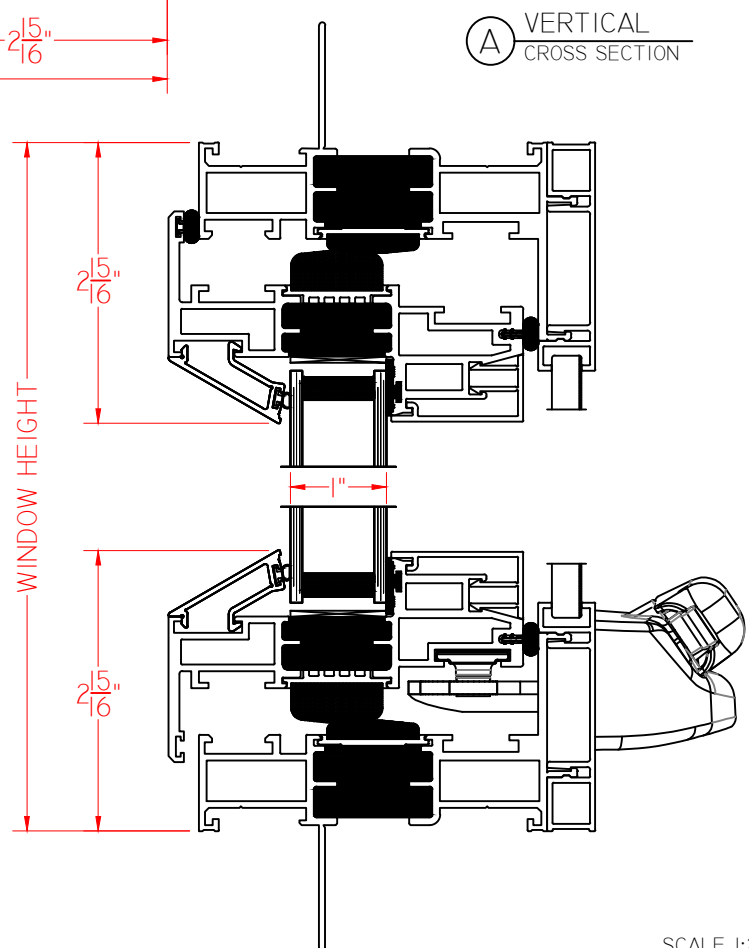

Cityline Square Stop Casement Crank Out 1" I.G.

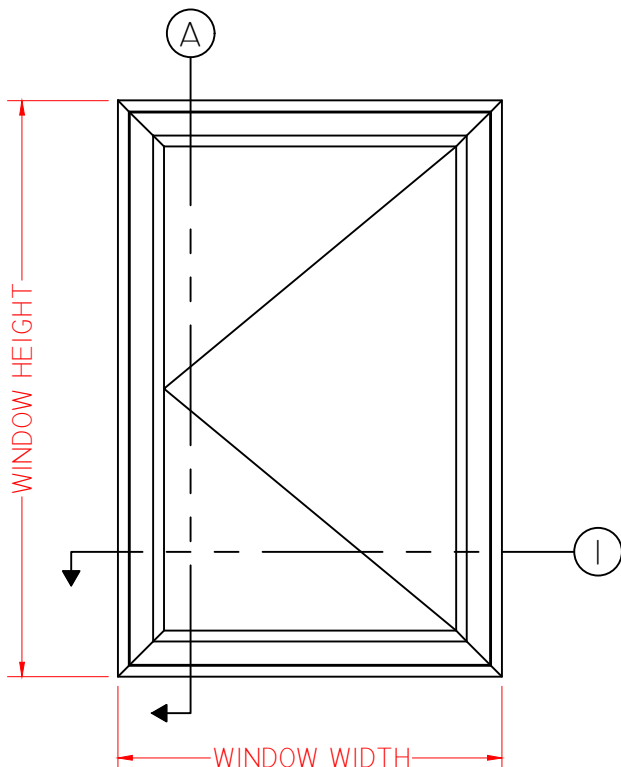
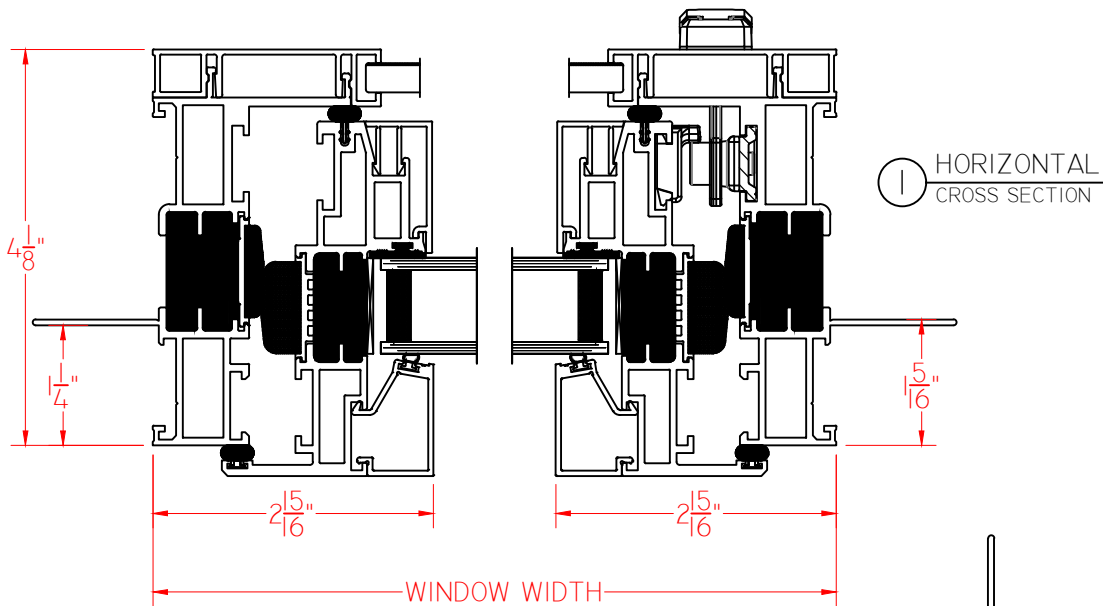


ELEVATION SCALE 1" = 1'-0"

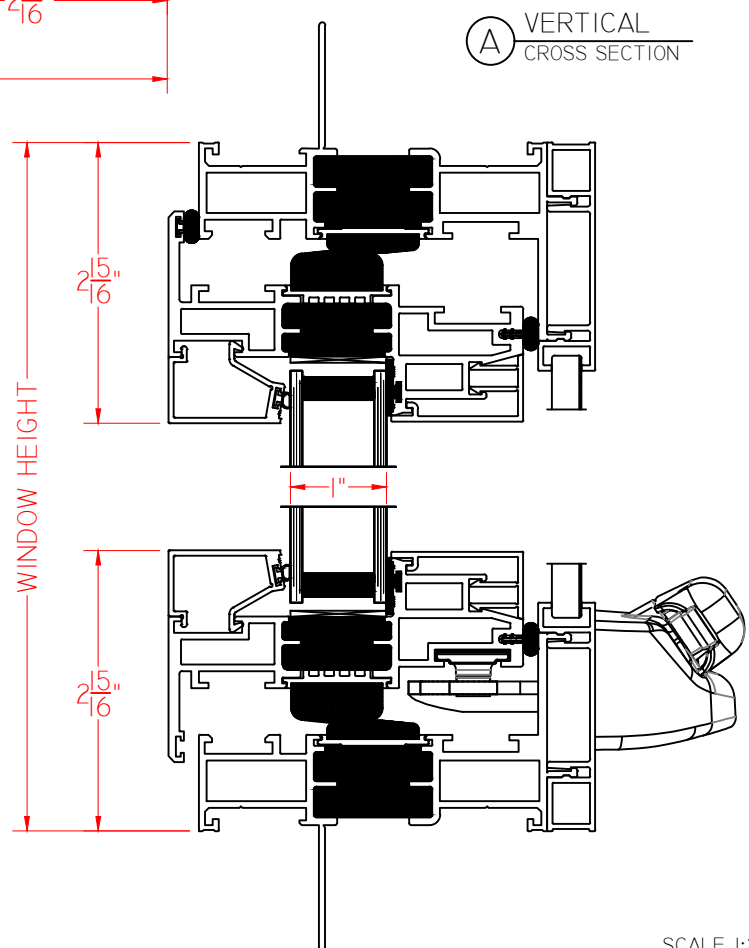




Cityline Bevel Stop Casement Push Out 1" I.G.


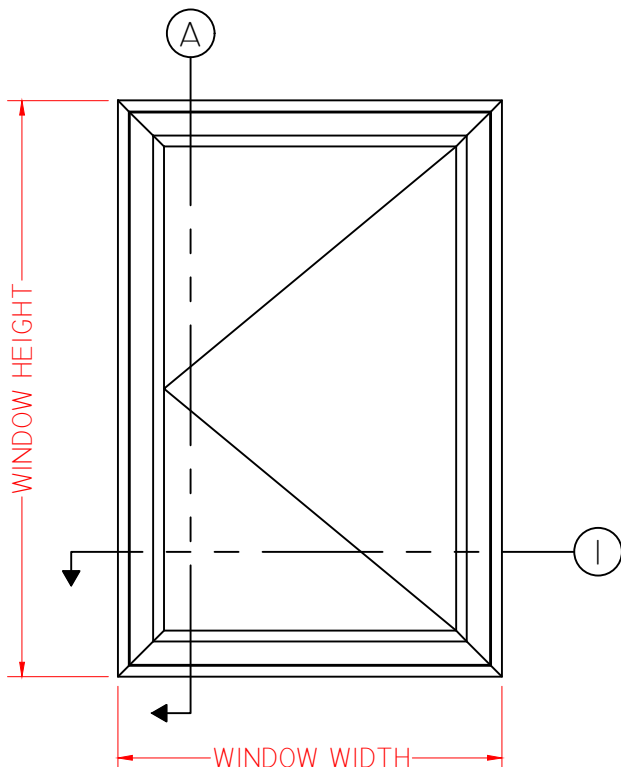
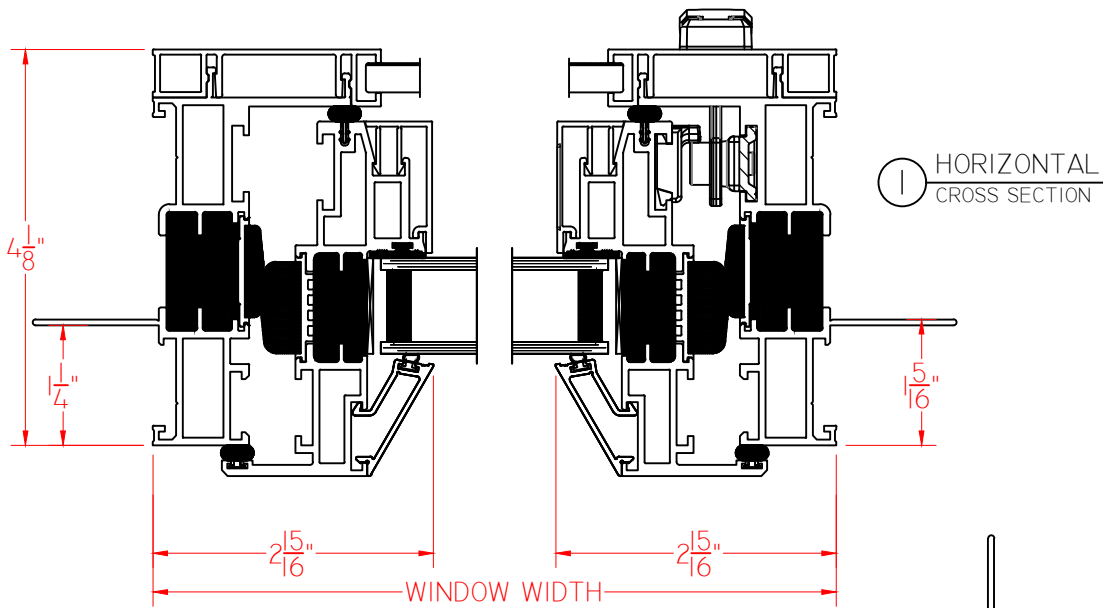



ELEVATION SCALE 1" = 1'-0"

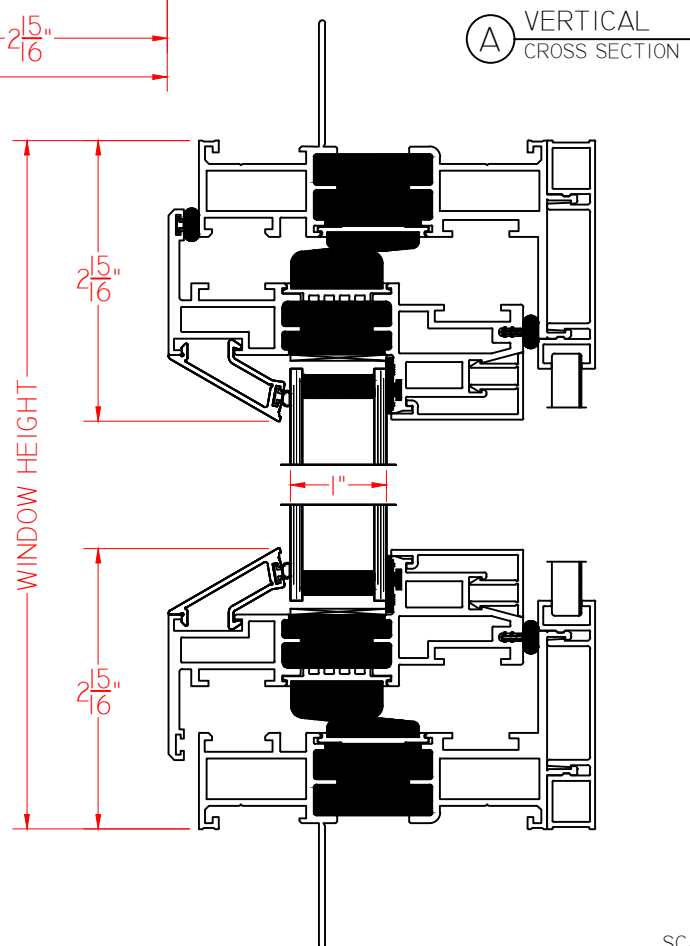





Cityline Square Stop Casement Push Out 1" I.G.

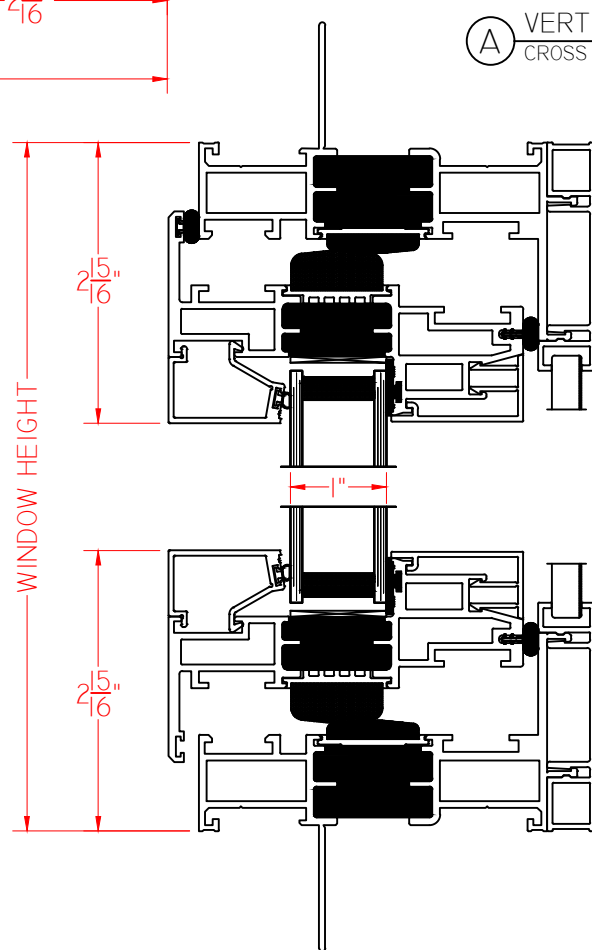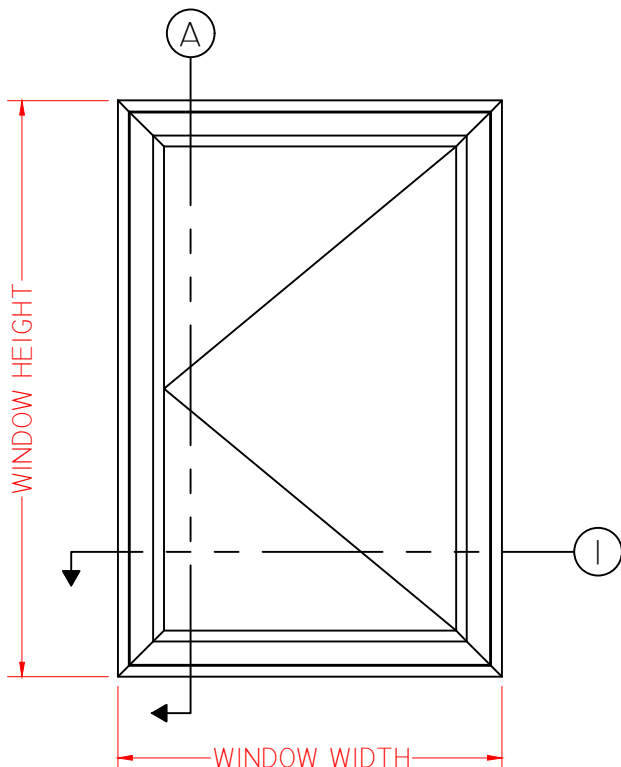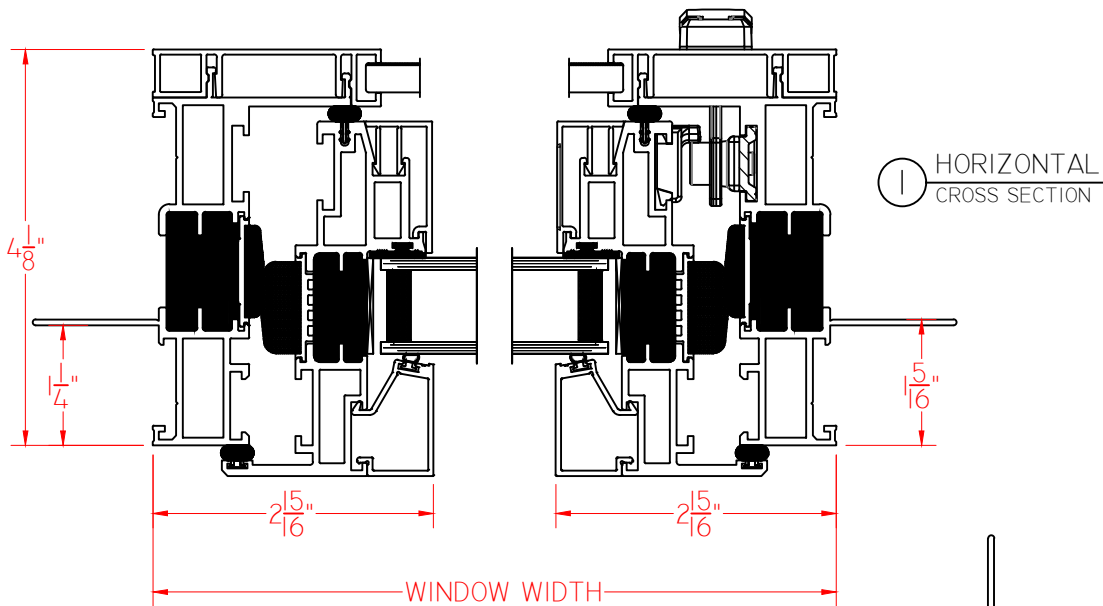

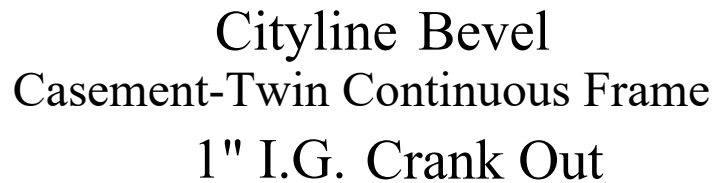

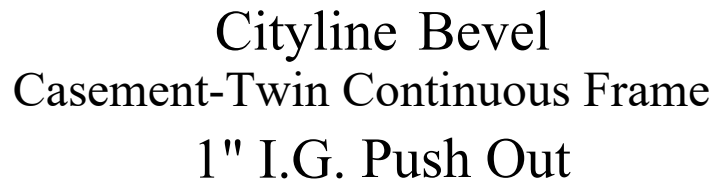




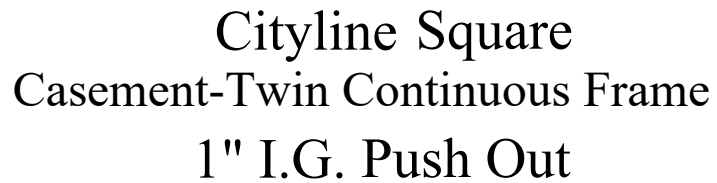



Cityline Bevel Casement-2 Tall Continuous Frame 1" I.G. Crank Out

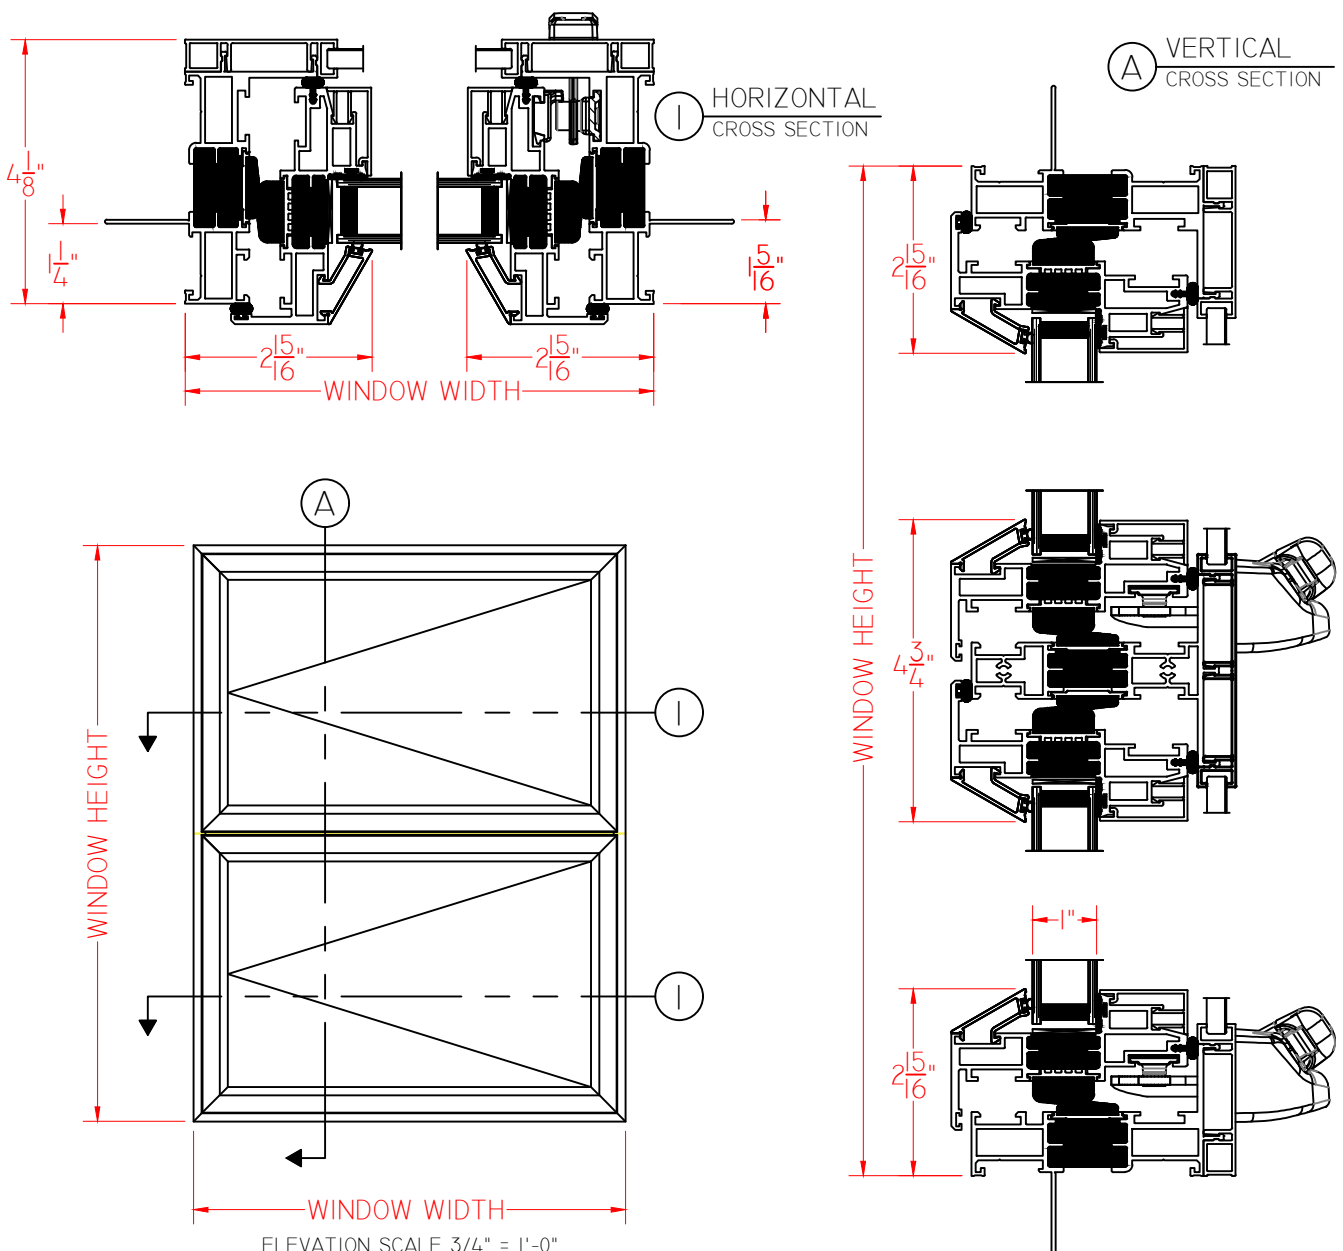




Cityline Bevel

Casement-2 Tall Continuous Frame

1" I.G. Push Out

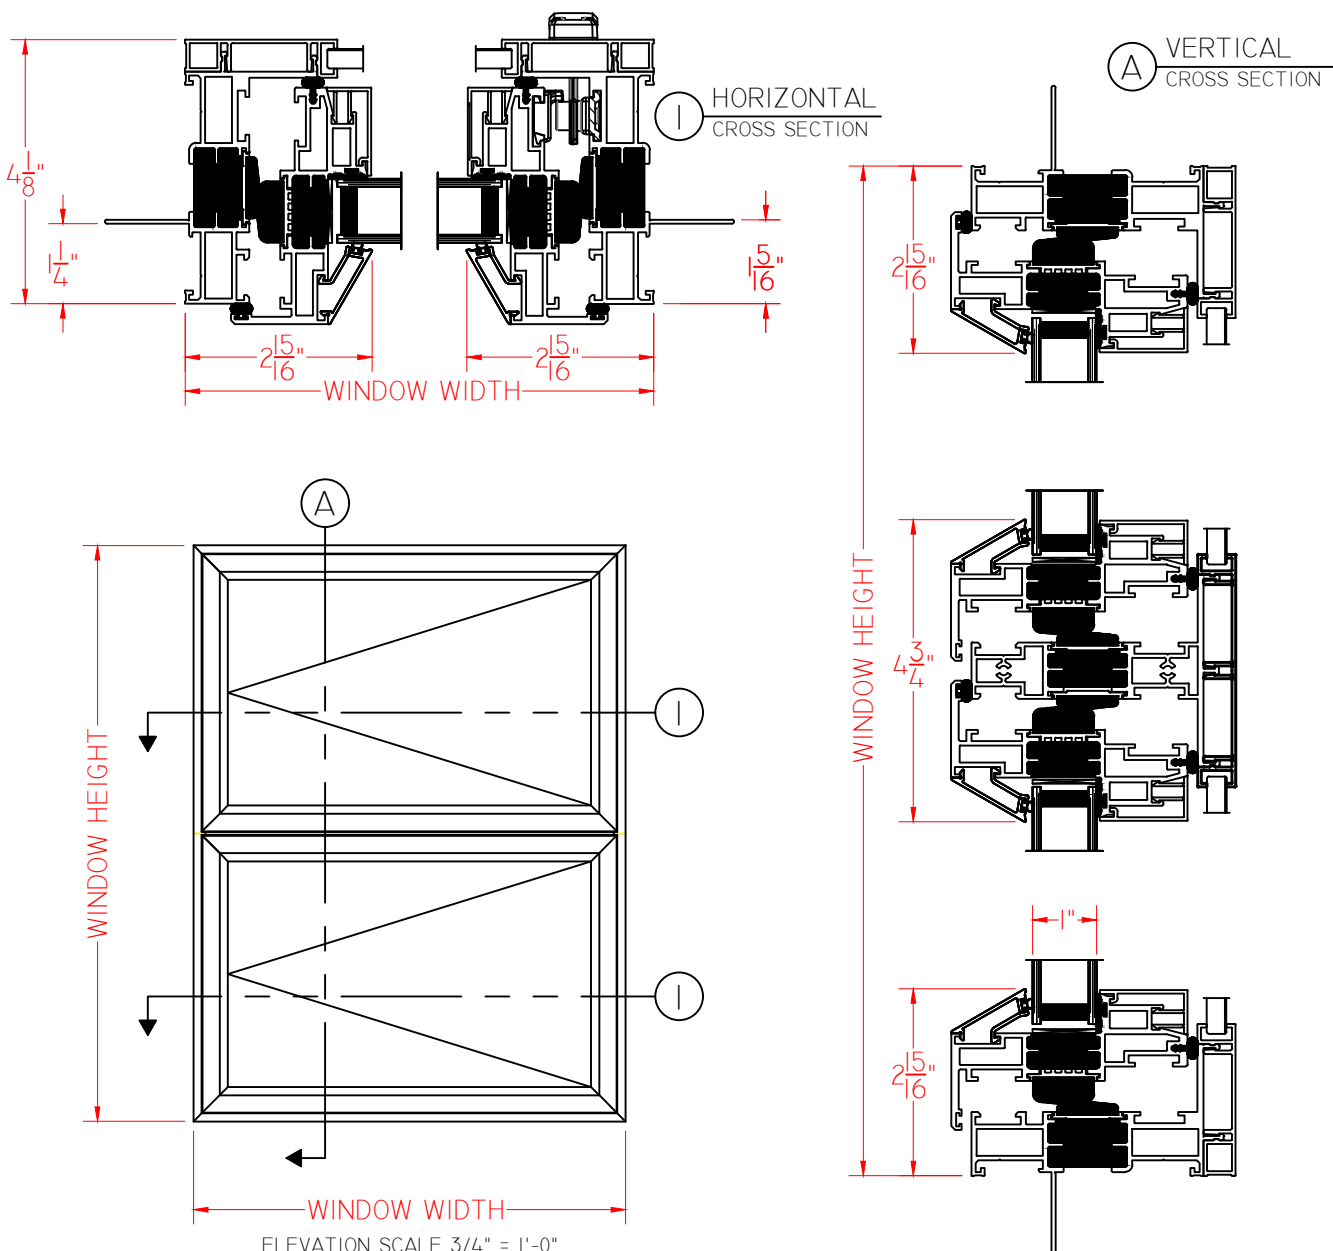




Cityline Square

Casement-2 Tall Continuous Frame

1" I.G. Crank Out

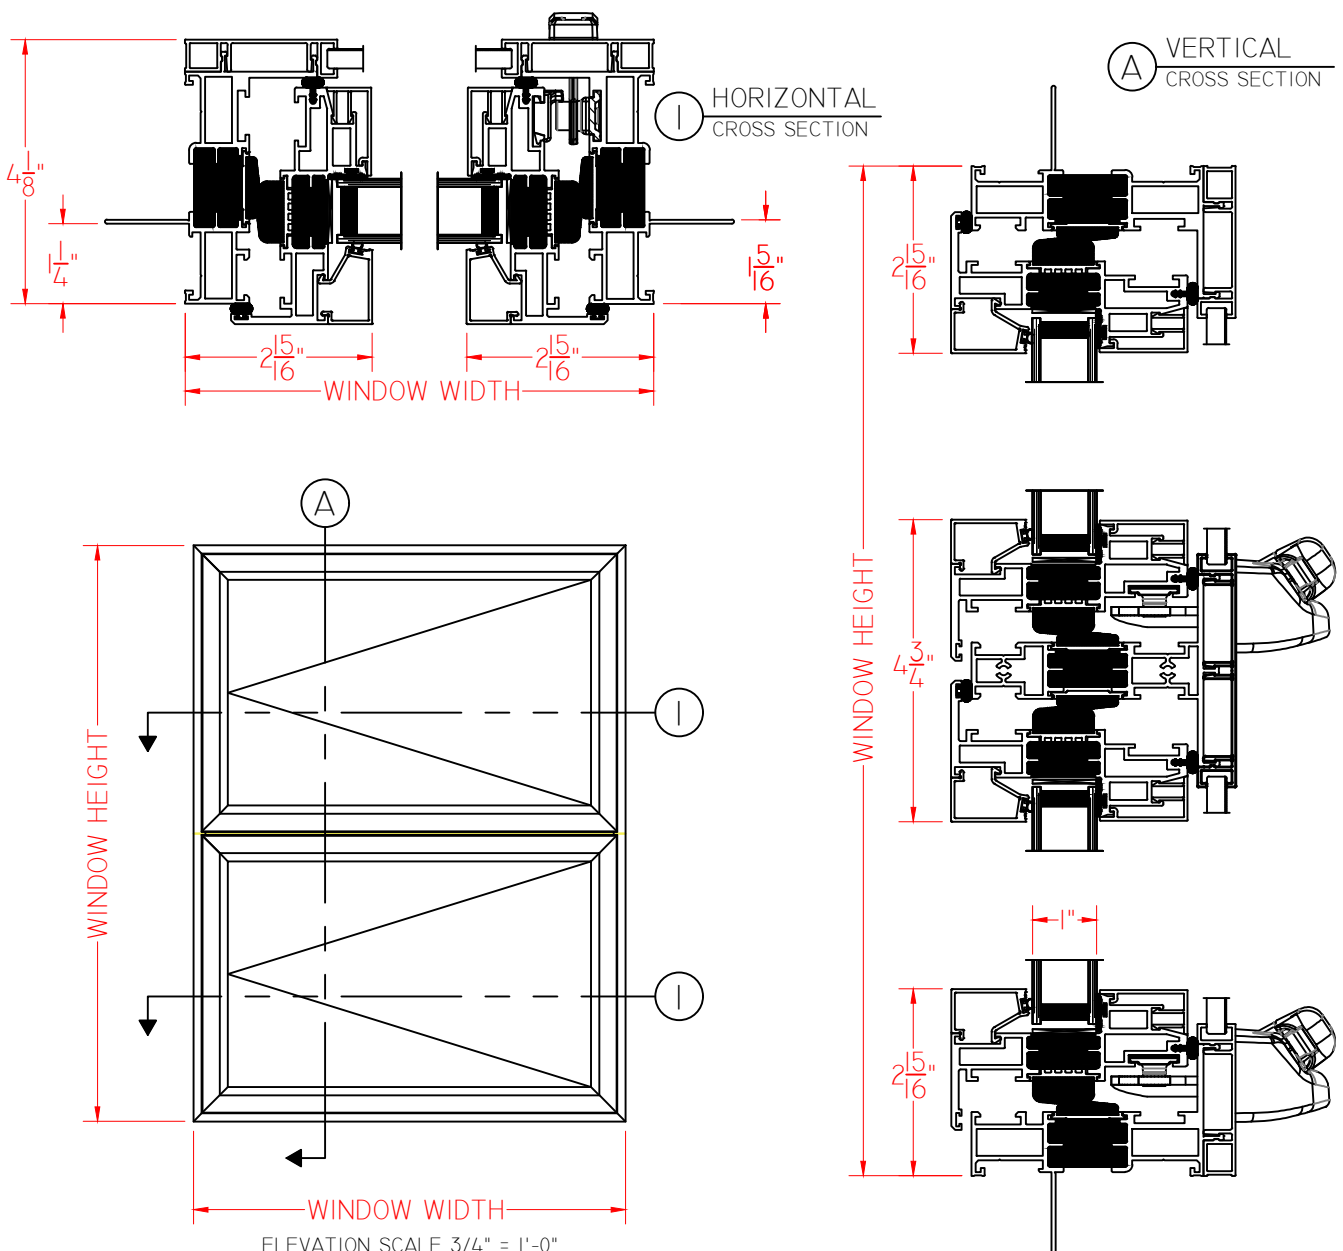




Cityline Square

Casement-2 Tall Continuous Frame



1" I.G. Push Out

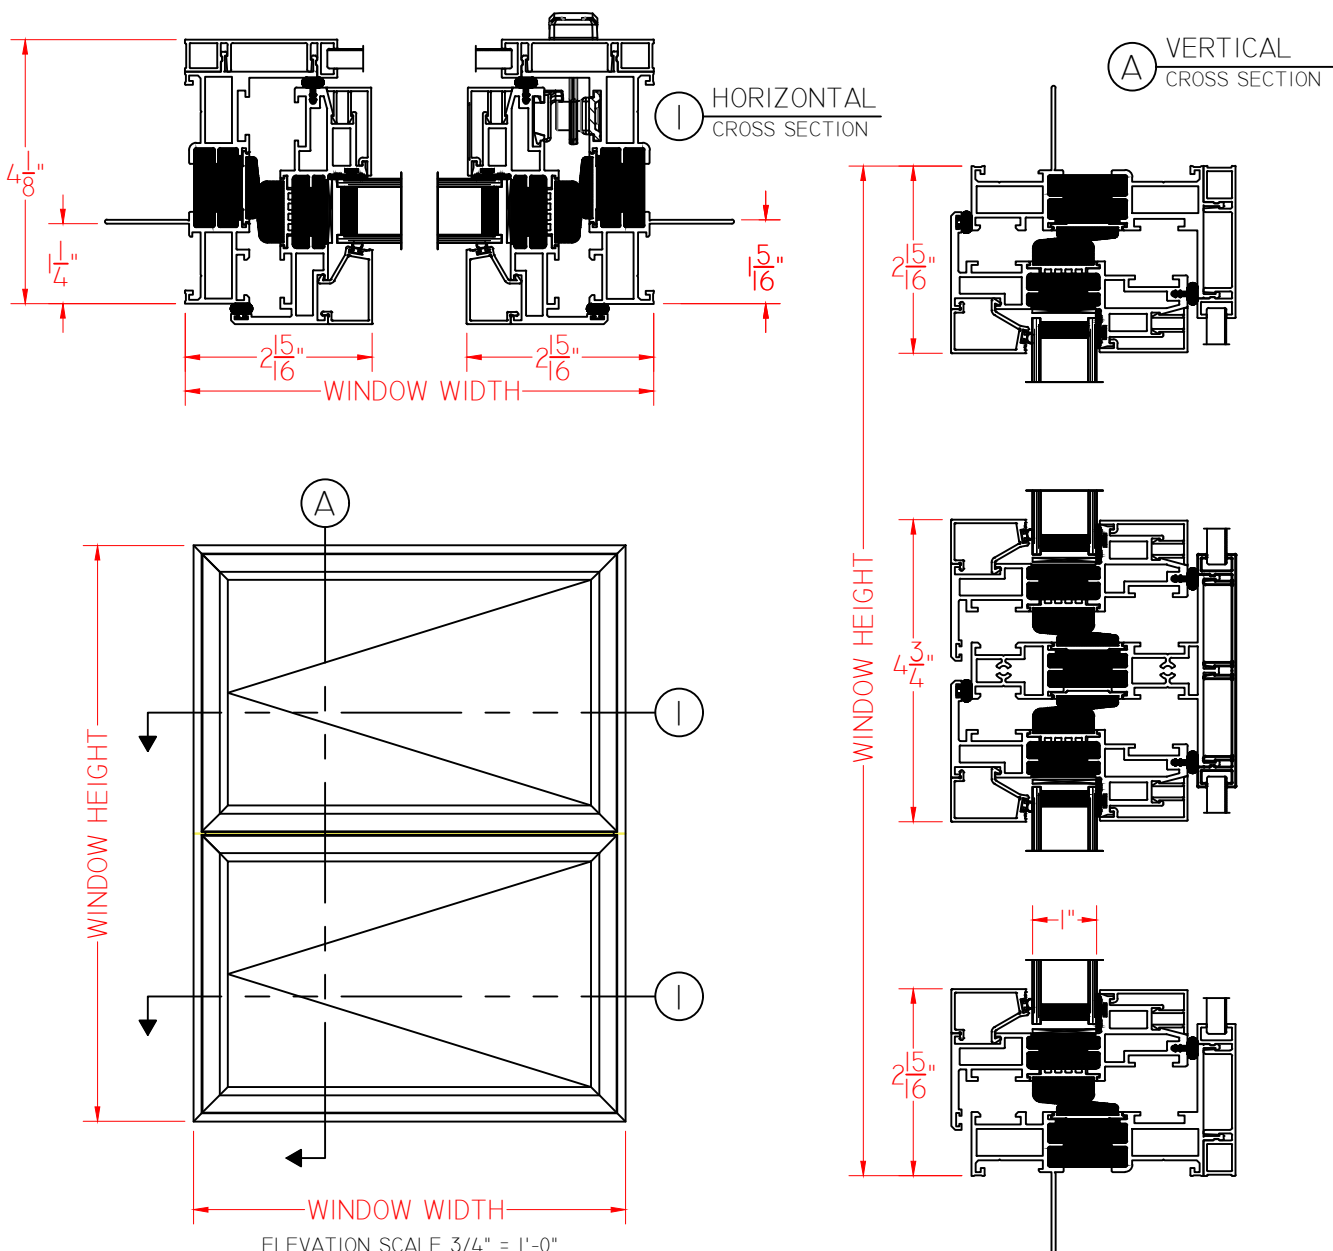







Cityline Square Stop Awning Crank Out 1" I.G.

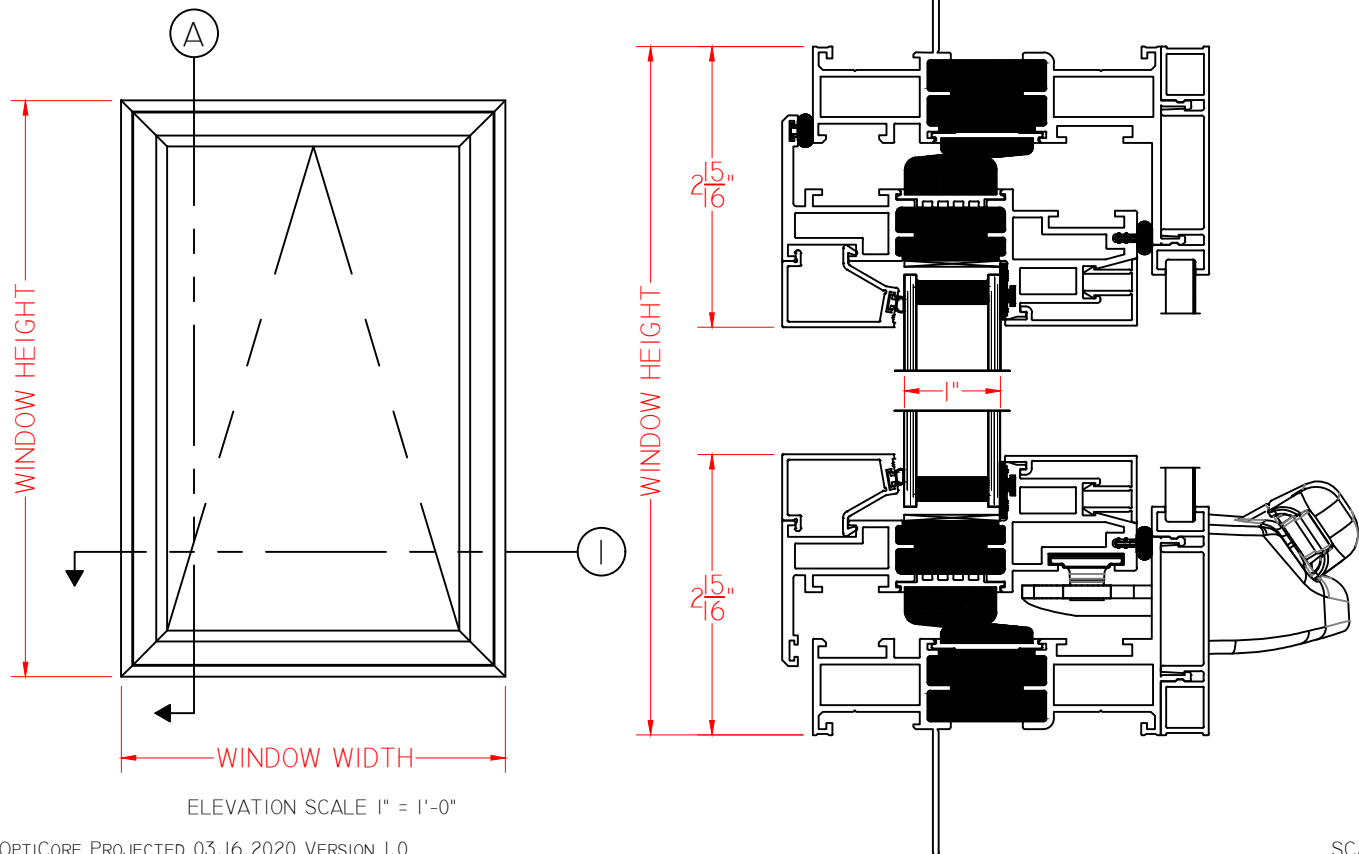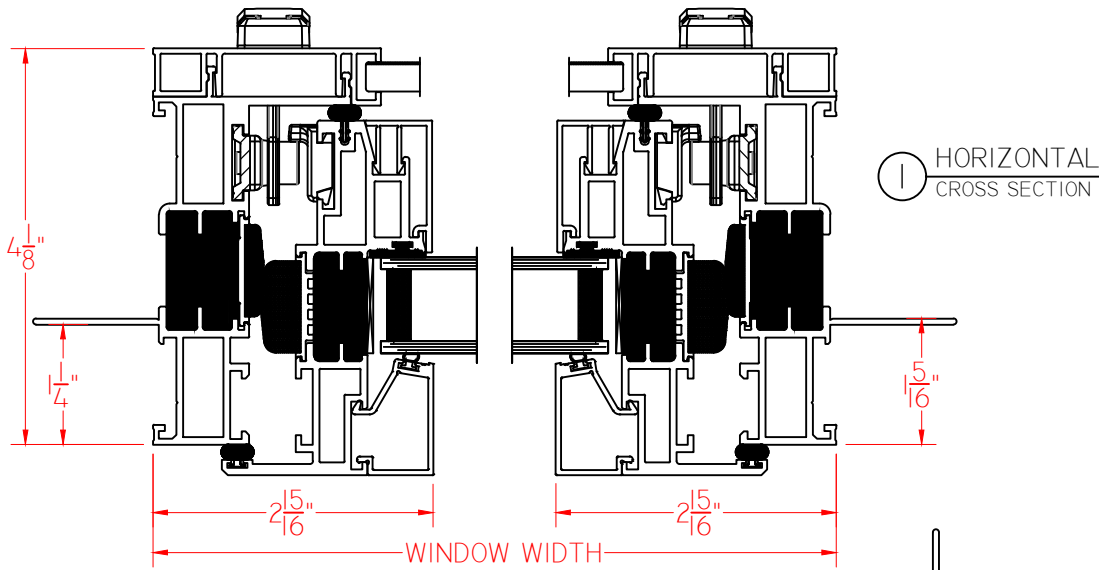





Cityline Bevel Stop Awning Push Out 1" I.G.

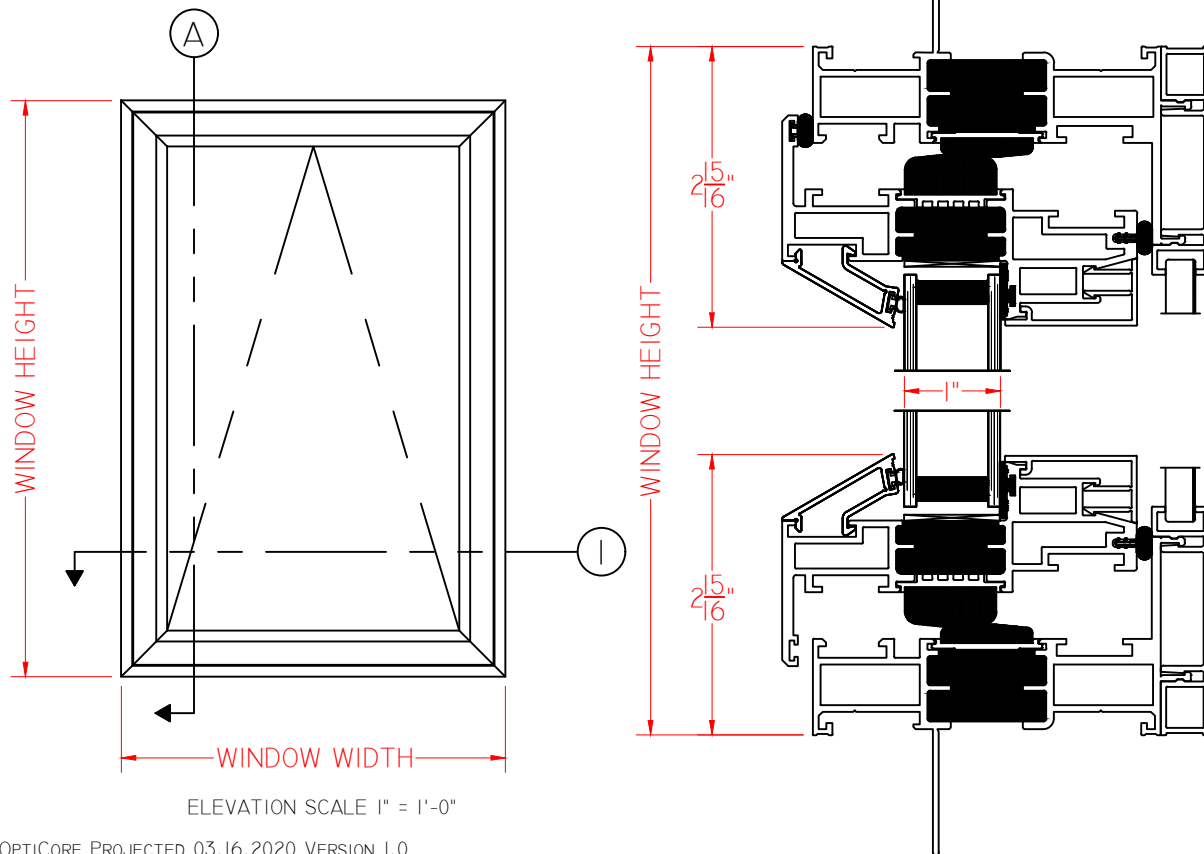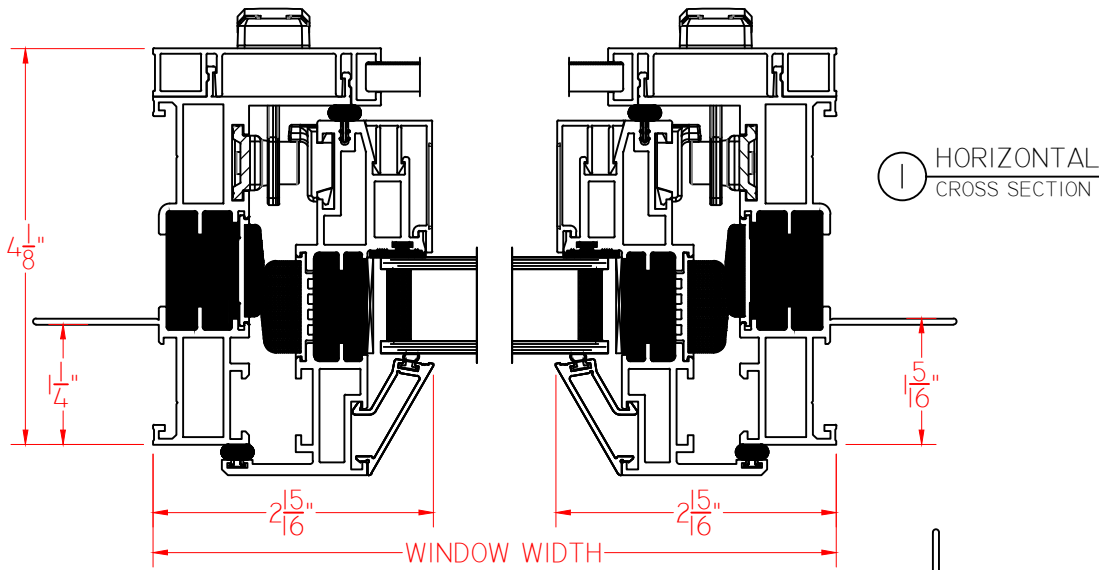




Cityline Square Stop Awning Push Out 1" I.G.

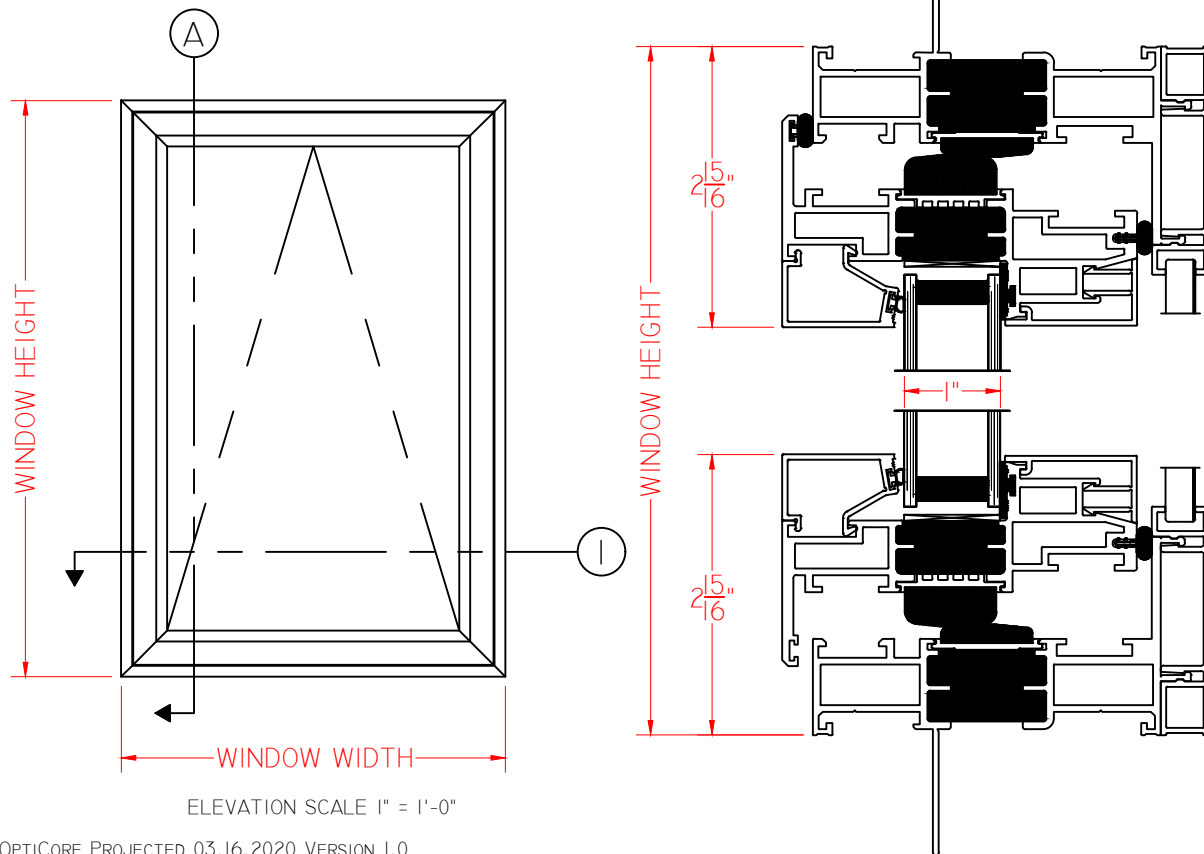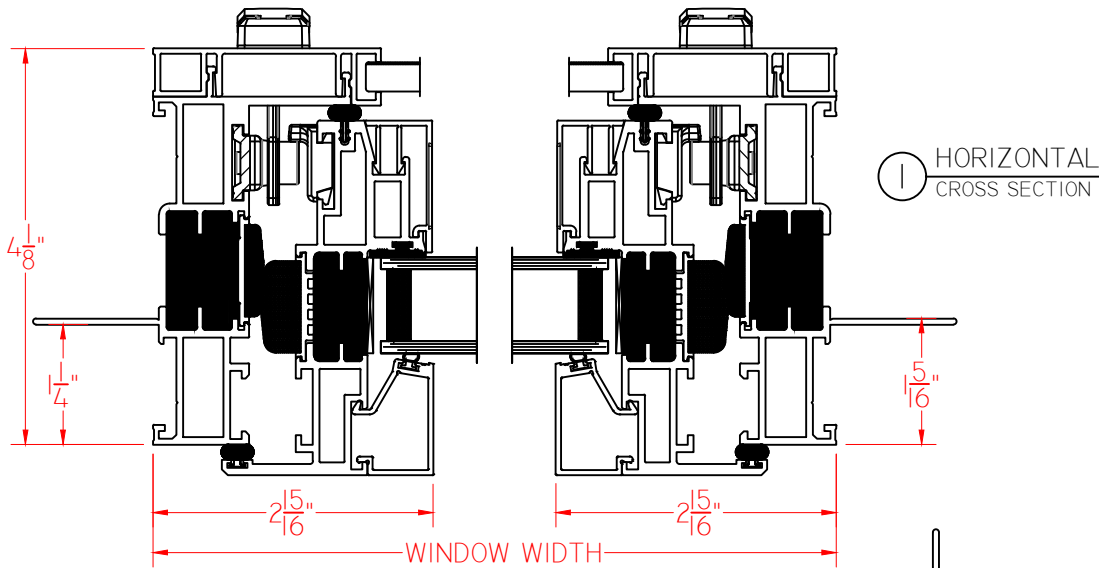





Cityline Bevel Narrow Fixed 1" I.G.

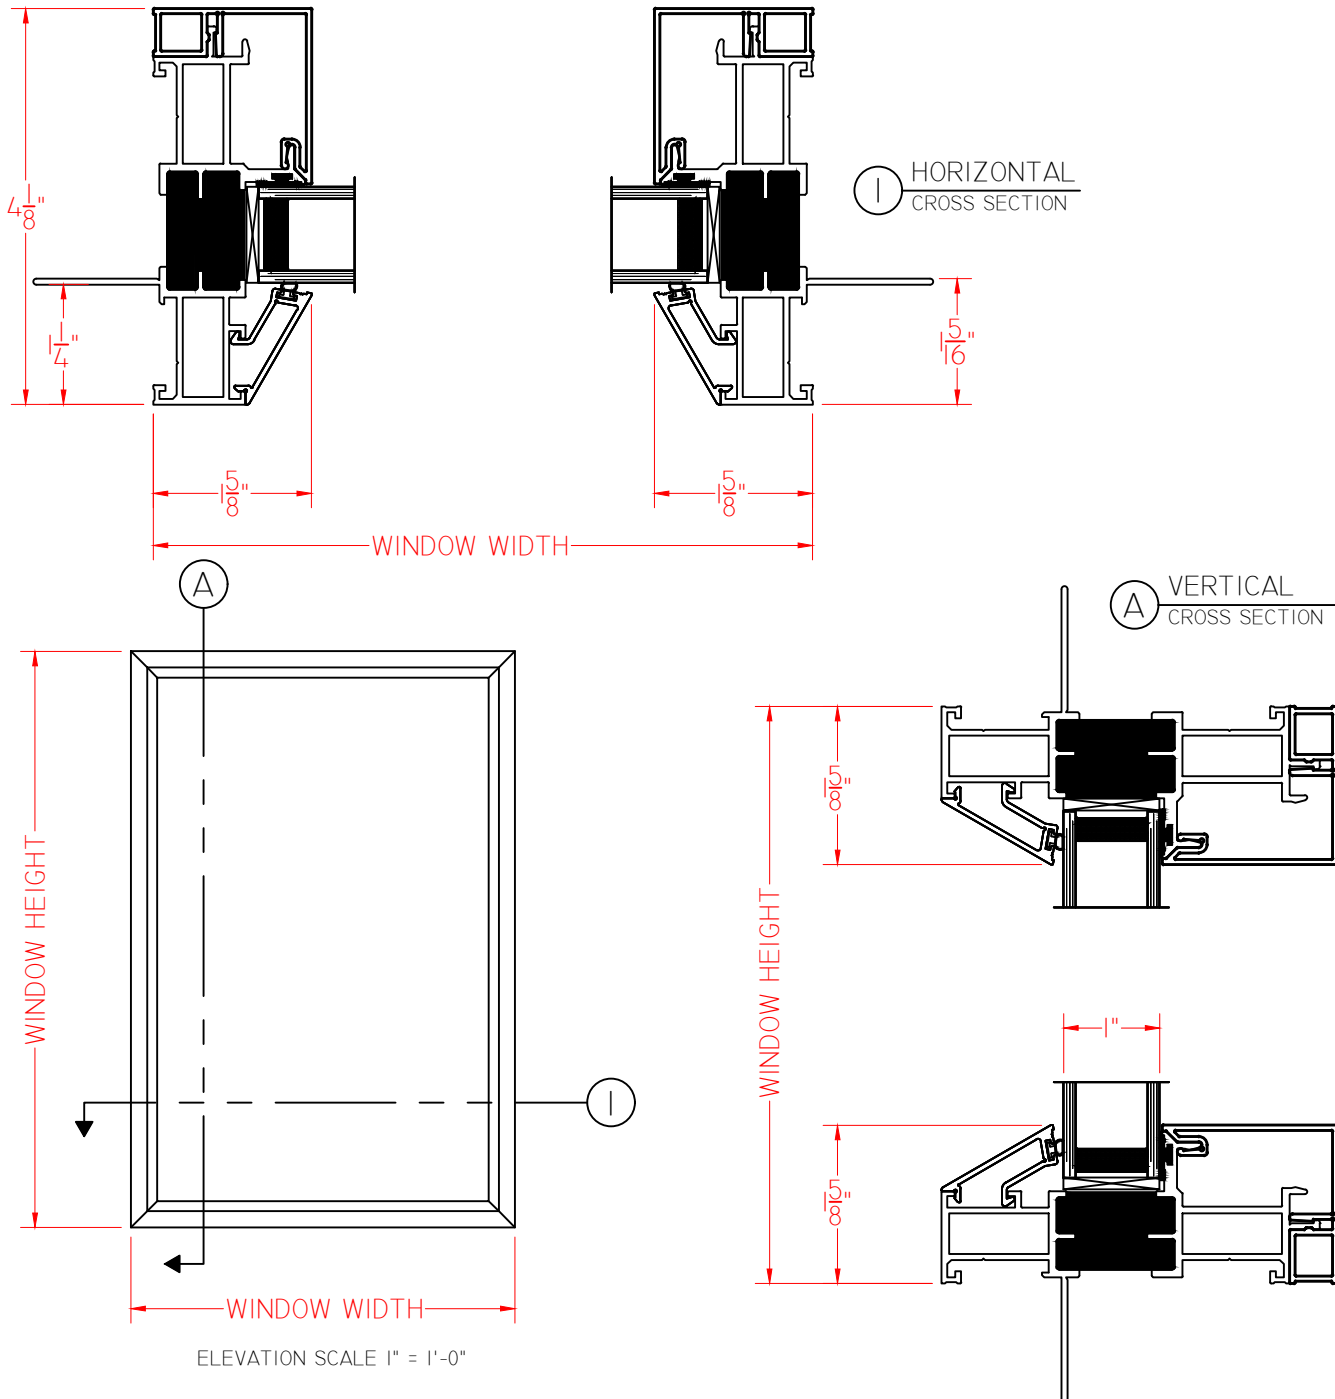




Cityline Square Narrow Fixed 1" I.G.

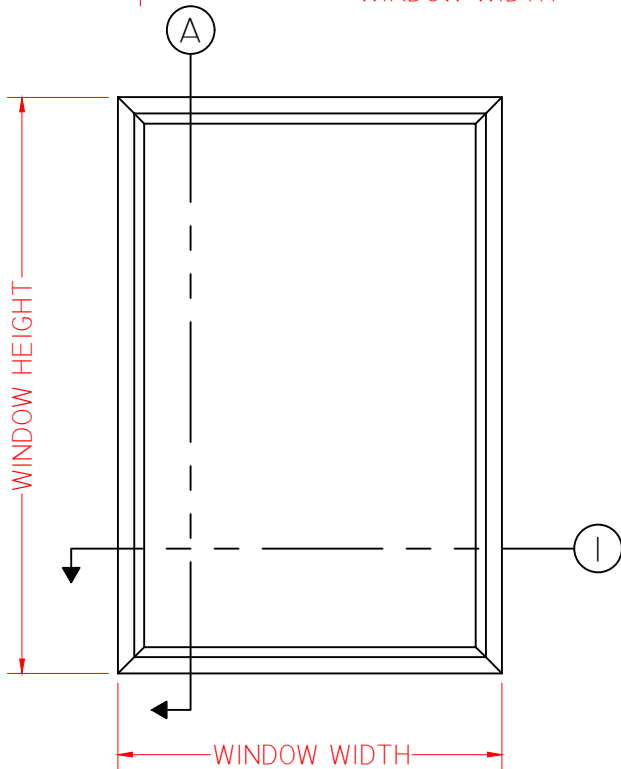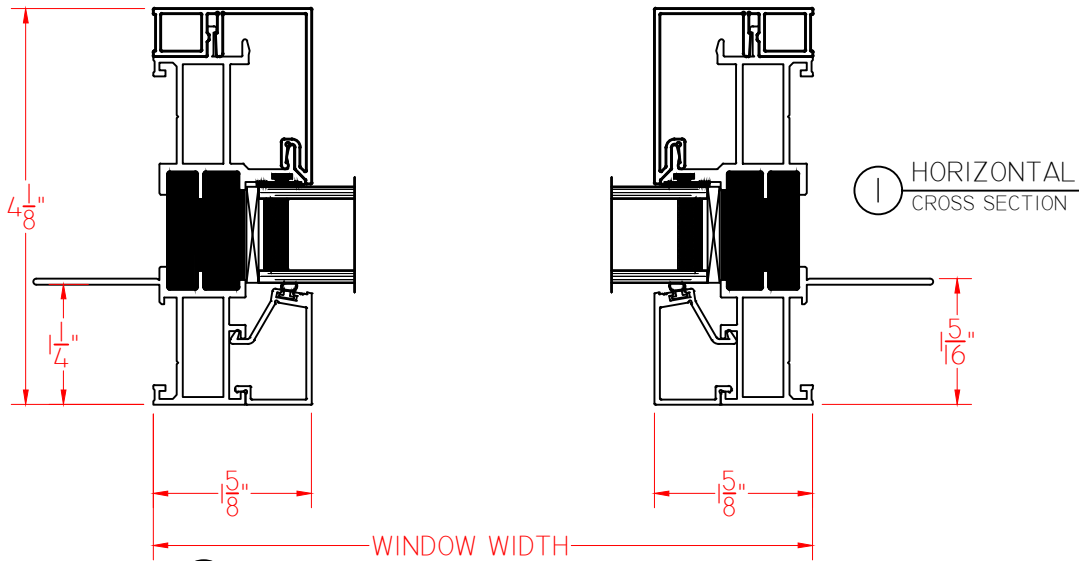


ELEVATION SCALE 1" = 1'-0"

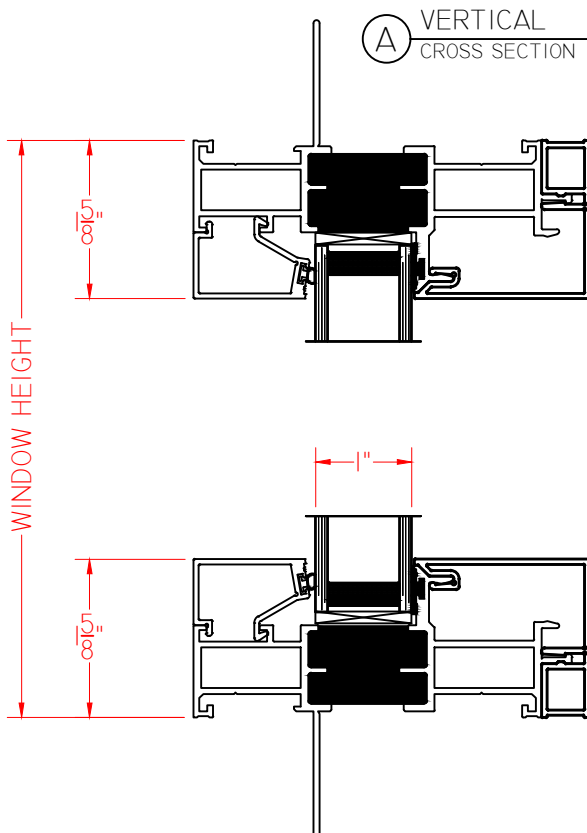




Cityline Bevel Wide Fixed 1" I.G.

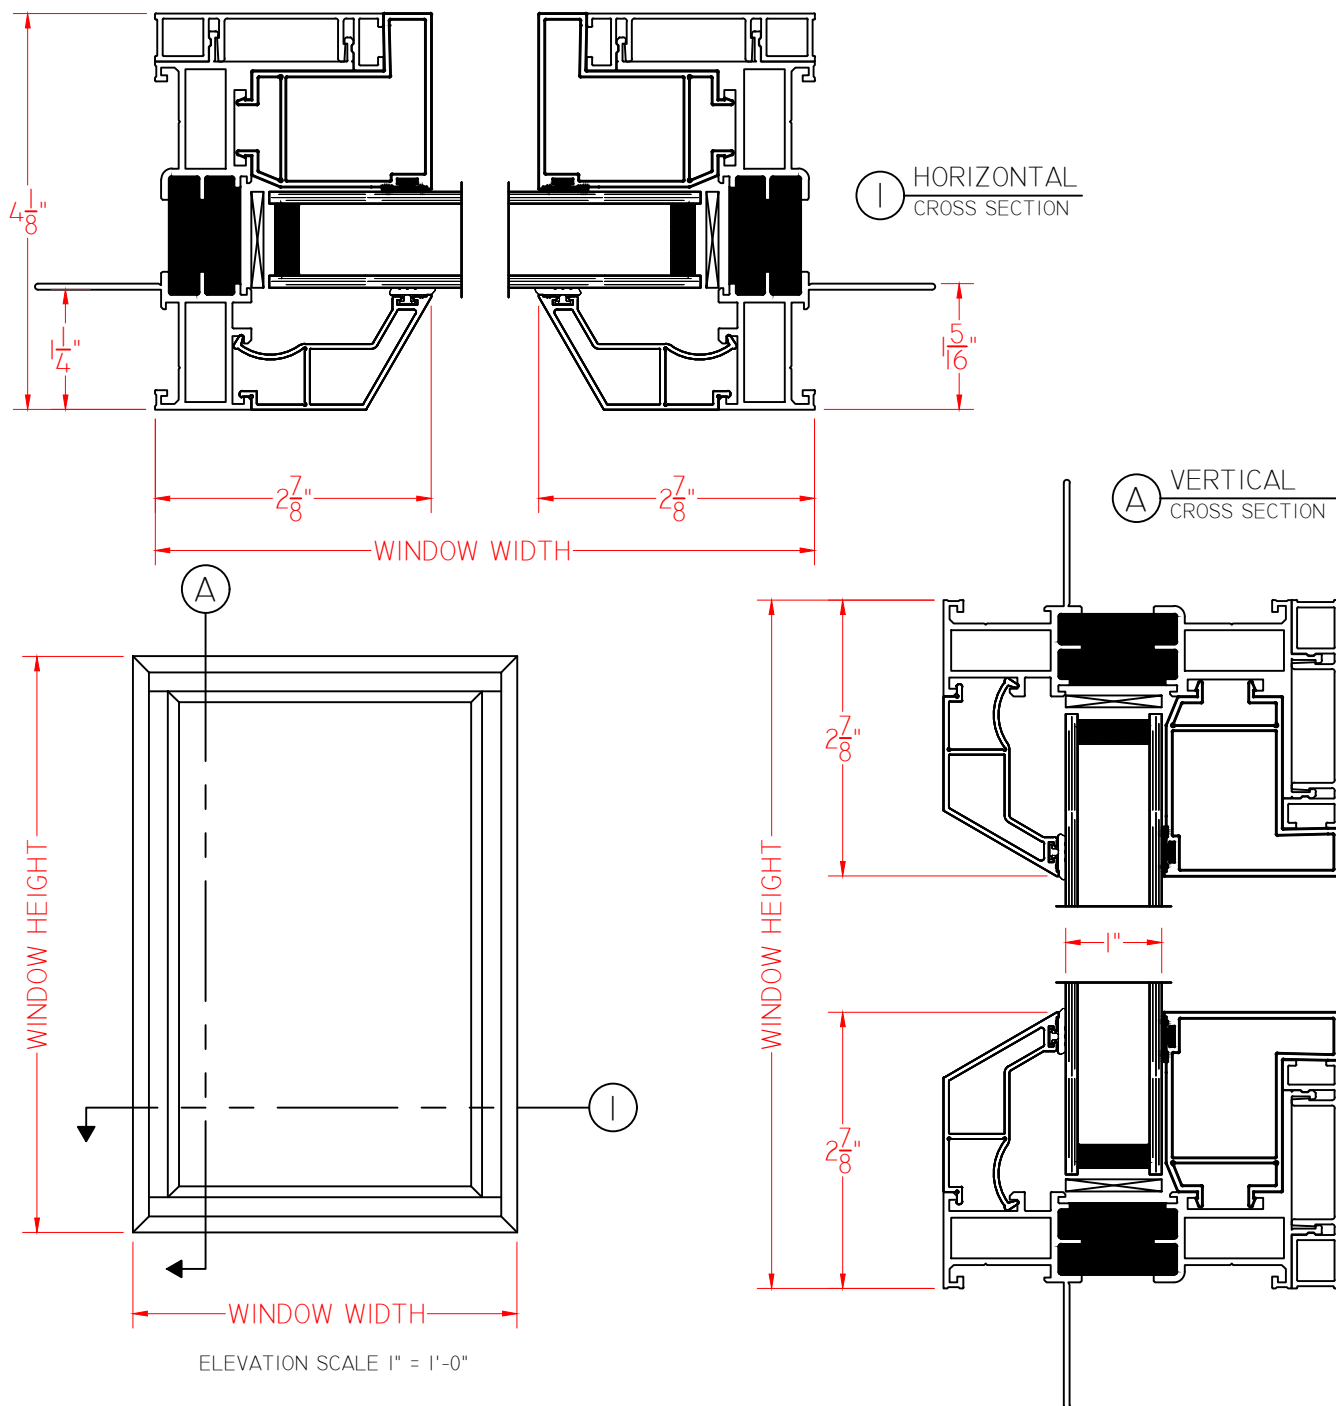




Cityline Square Wide Fixed 1" I.G.

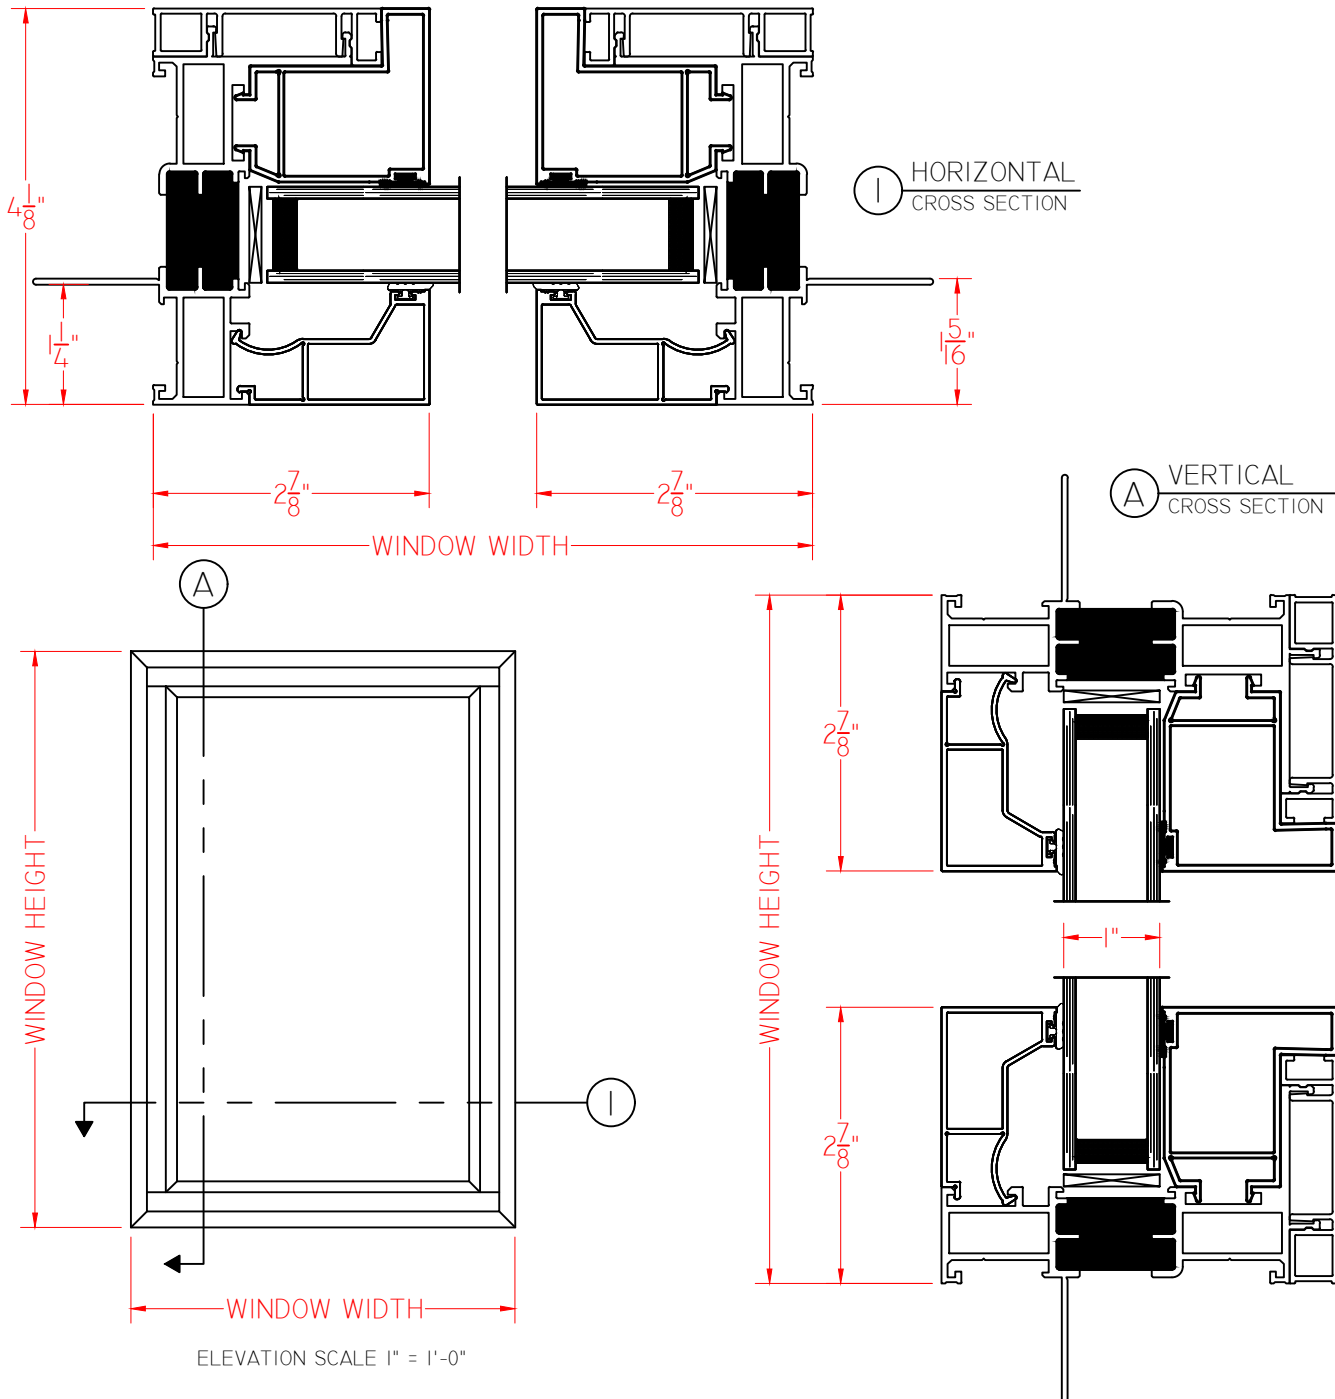




Cityline Bevel Direct Set Anchor Leg 1" I.G.

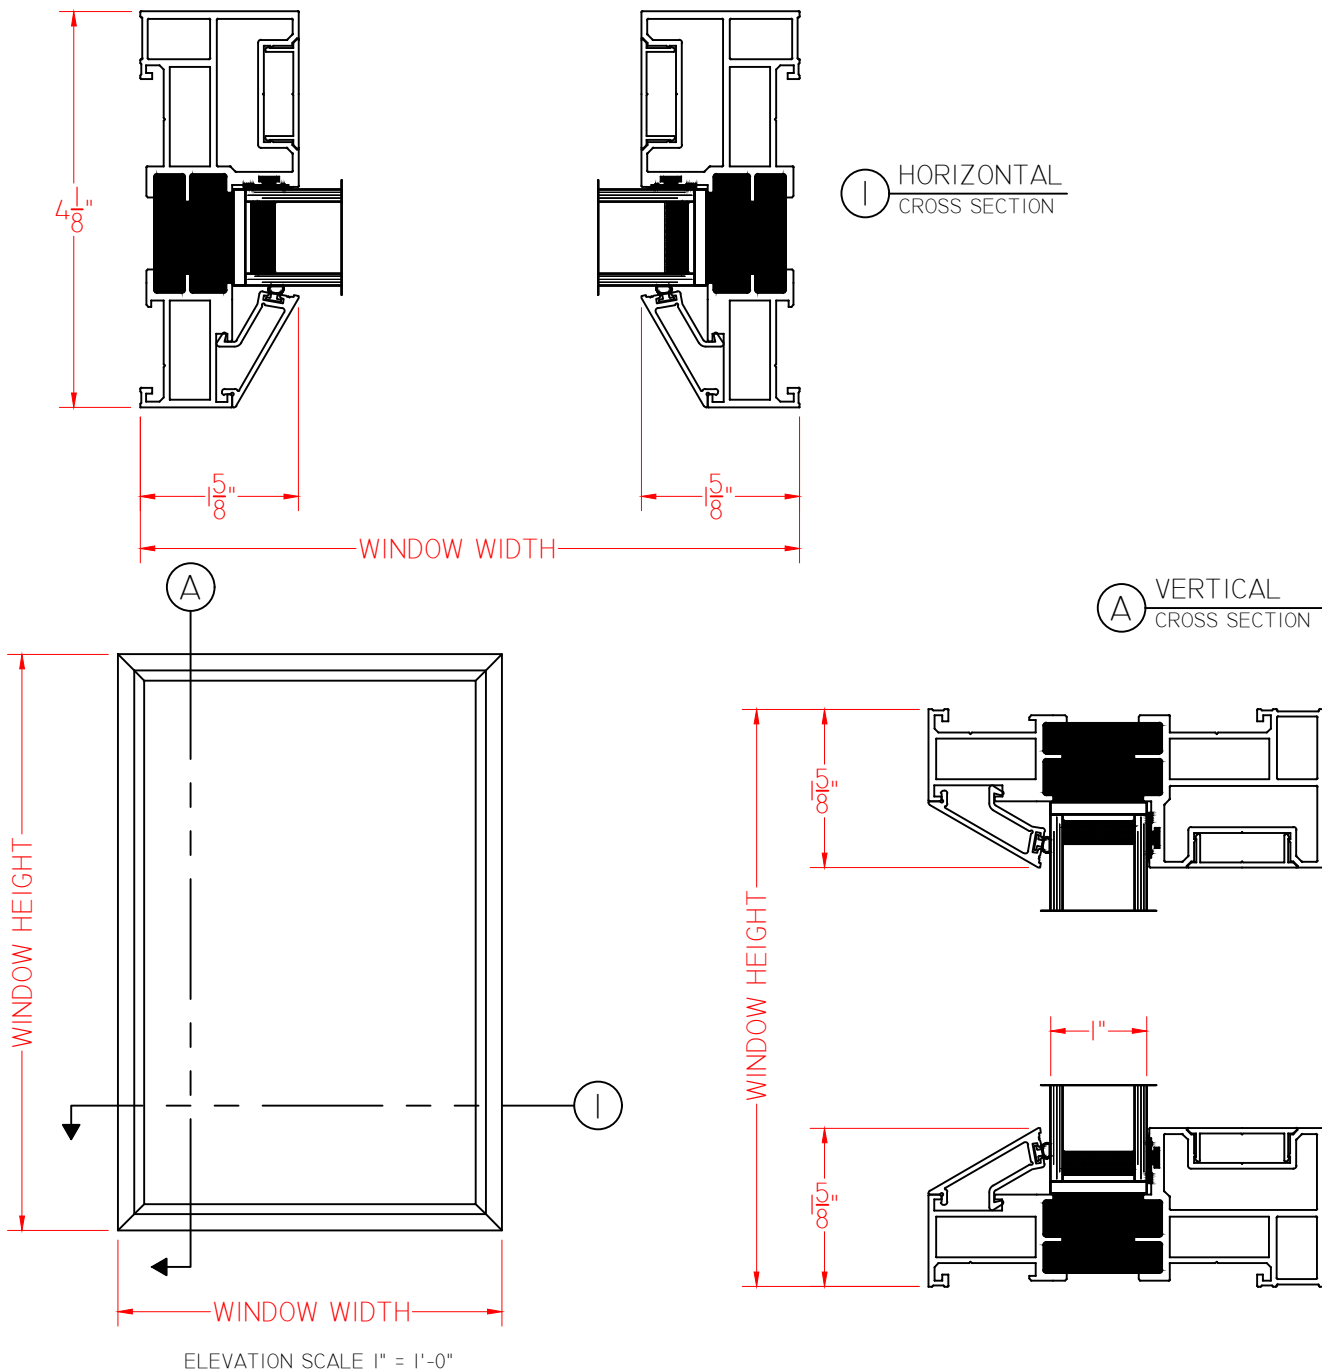




Cityline Square Direct Set Anchor Leg 1" I.G.

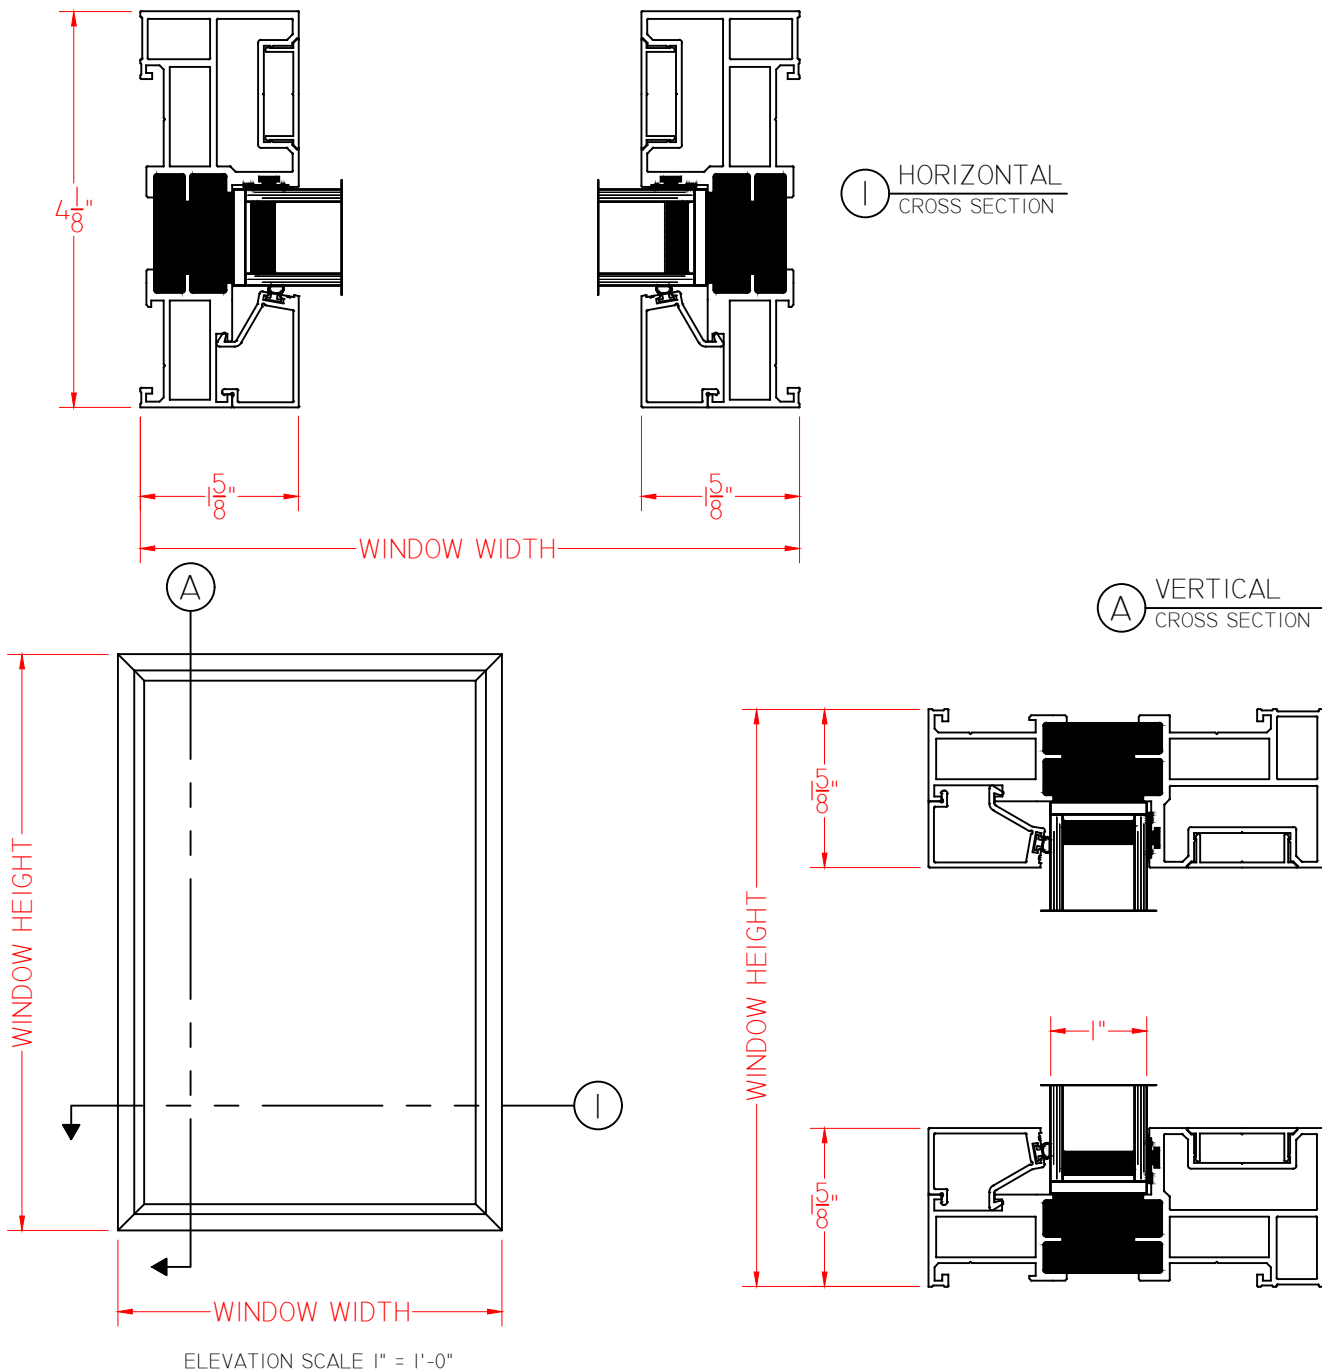




Cityline Bevel 90° Corner Window 1" I.G.

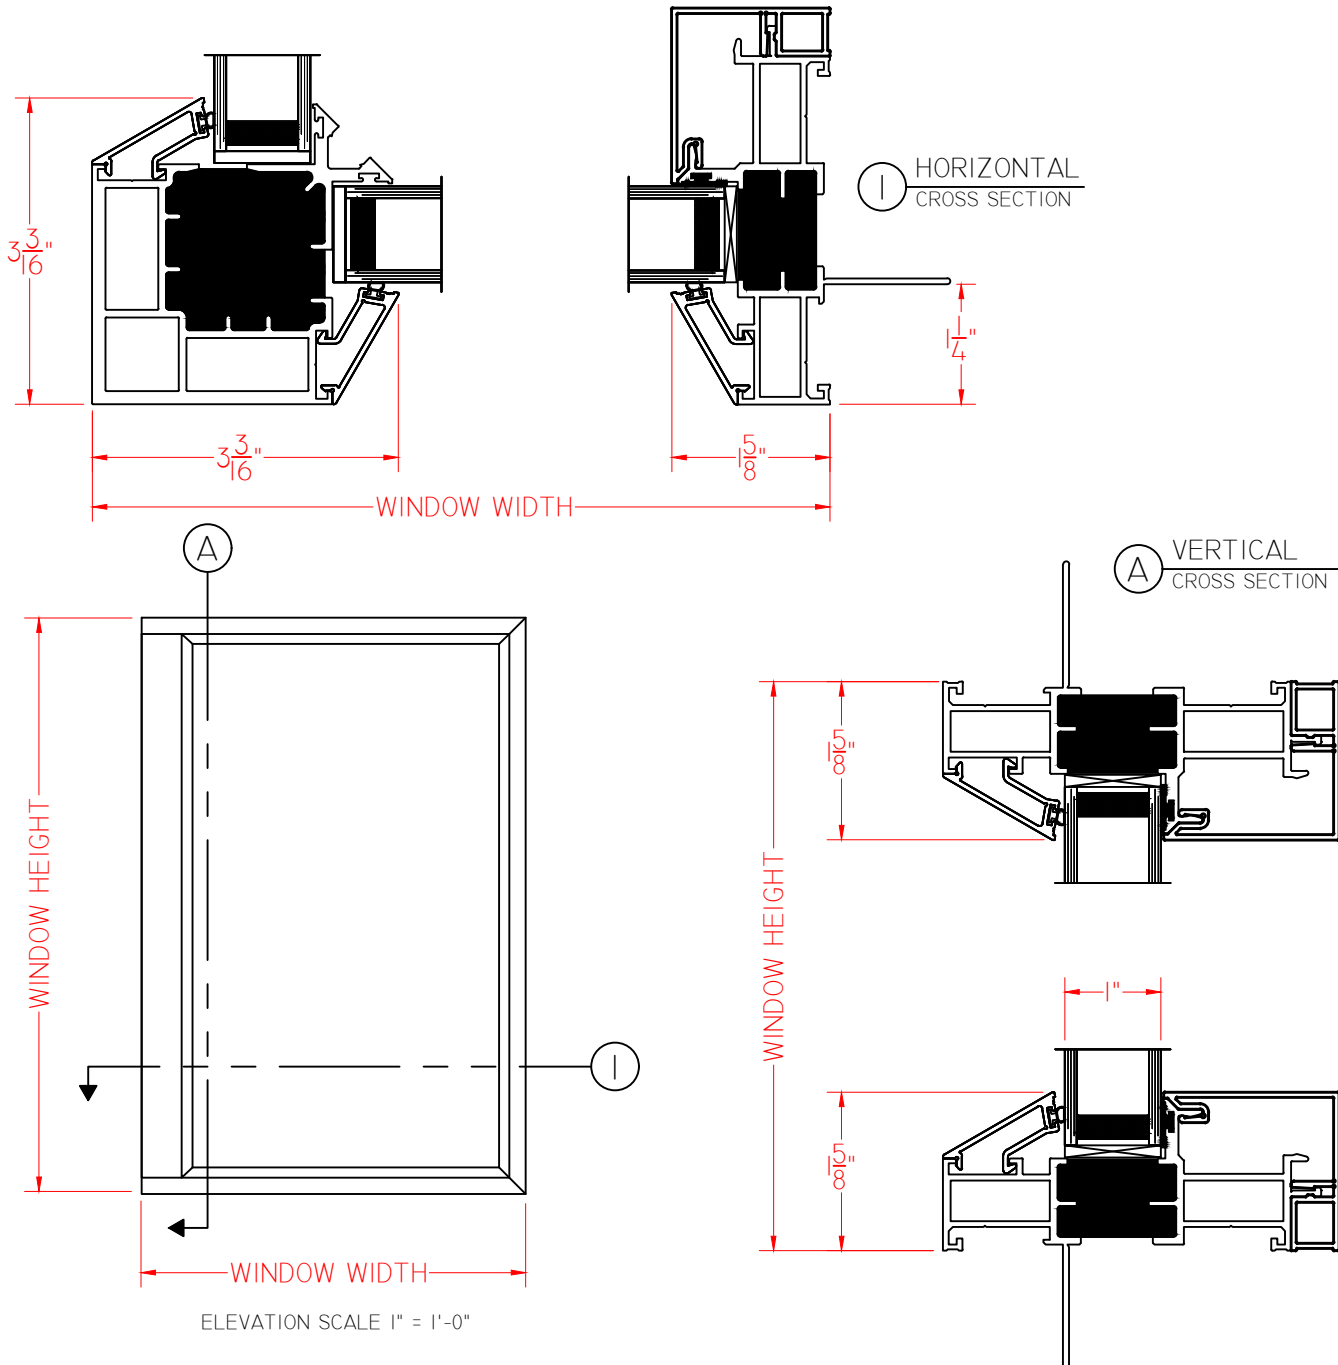






Cityline Square 90° Corner Window 1" I.G.


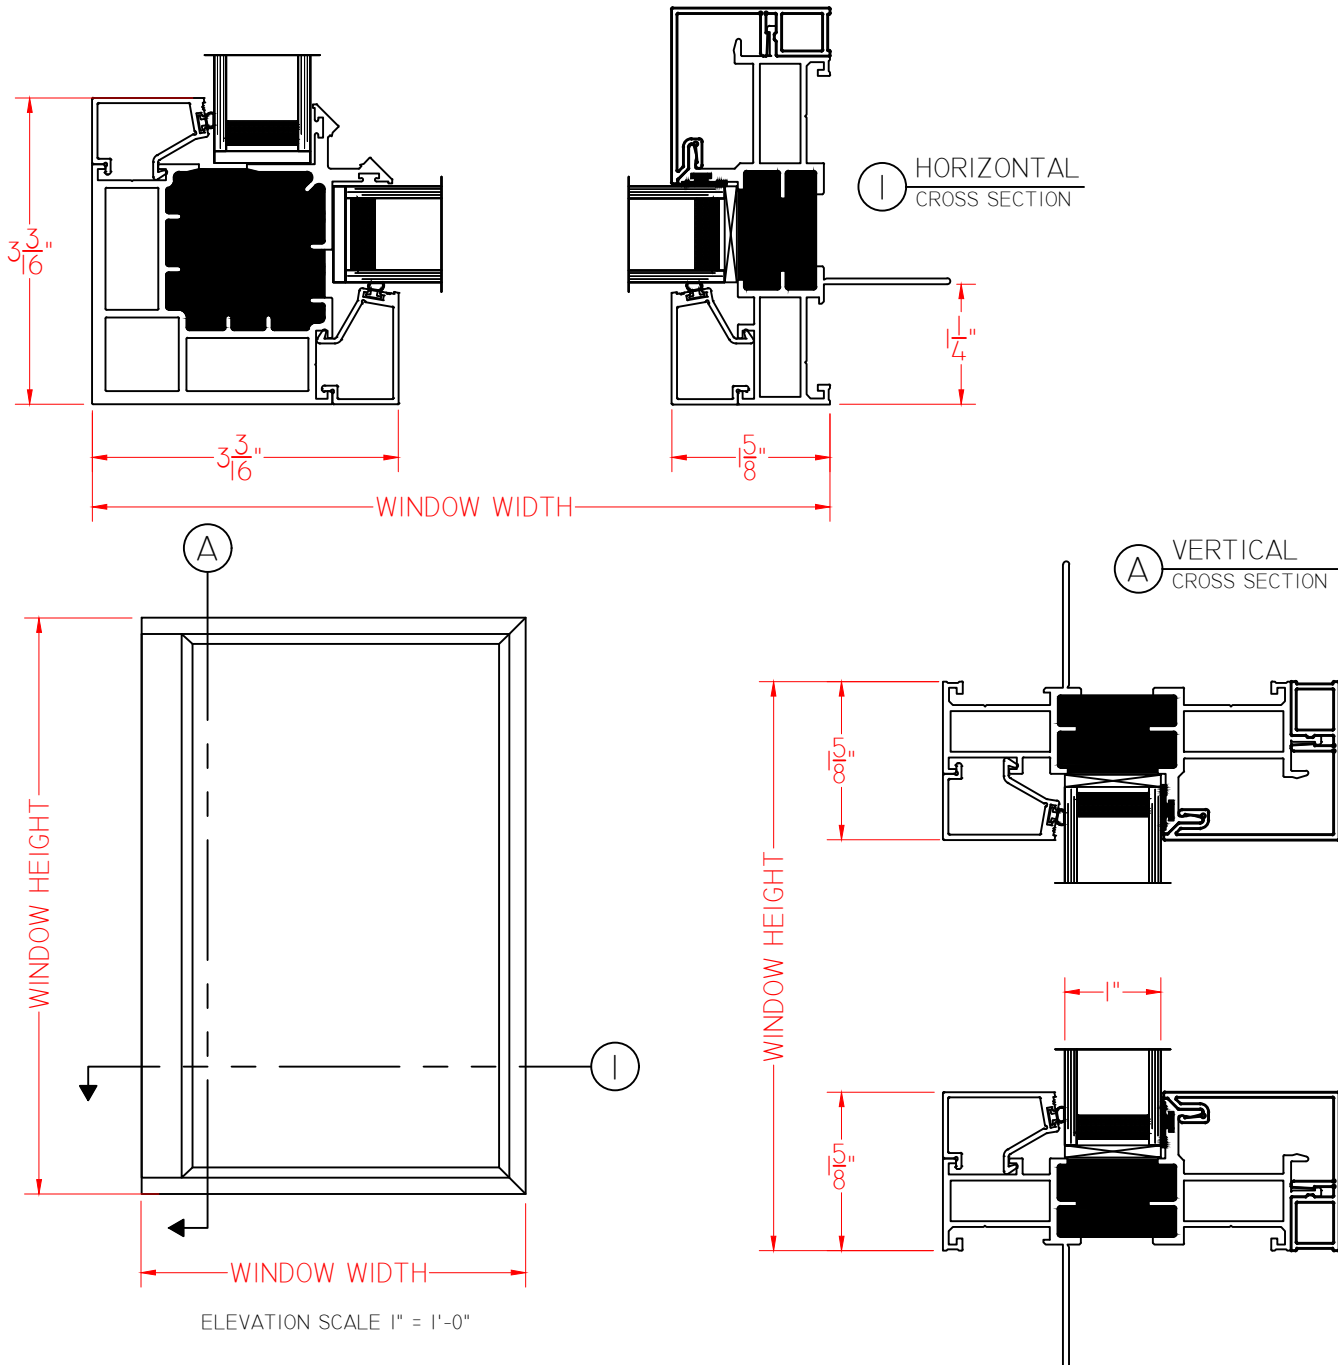




Cityline Bevel 90° Corner Window 1" I.G. Without Corner Post

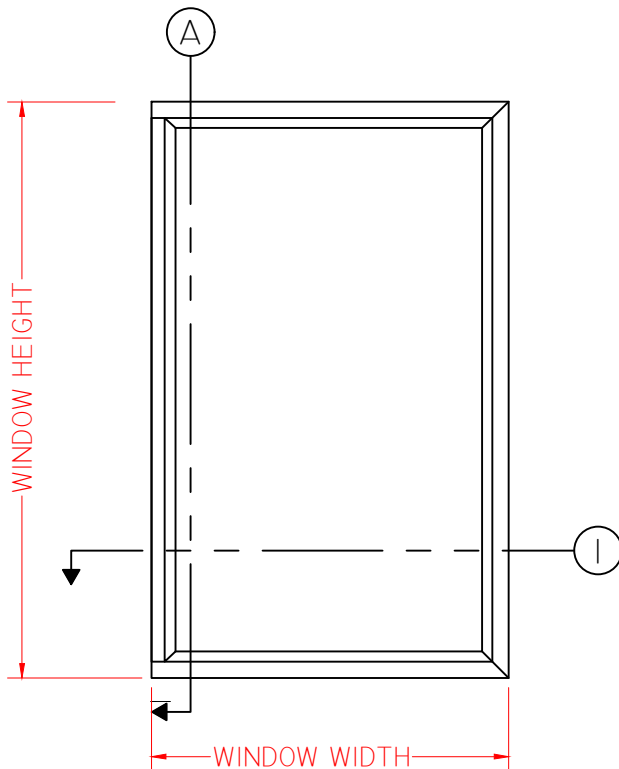
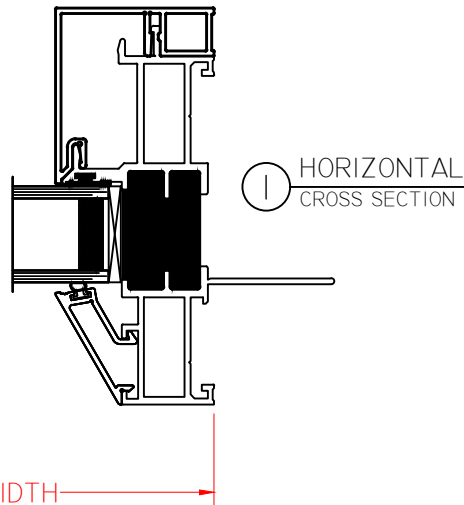
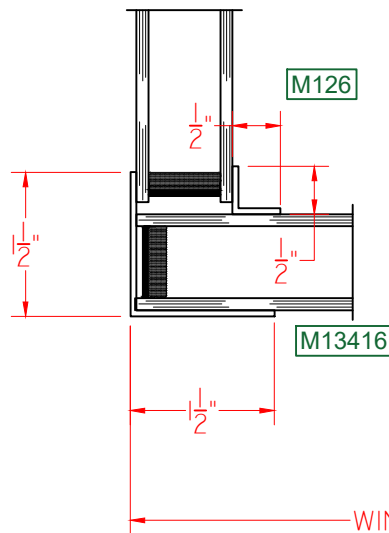


ELEVATION SCALE 1" = 1'-0"

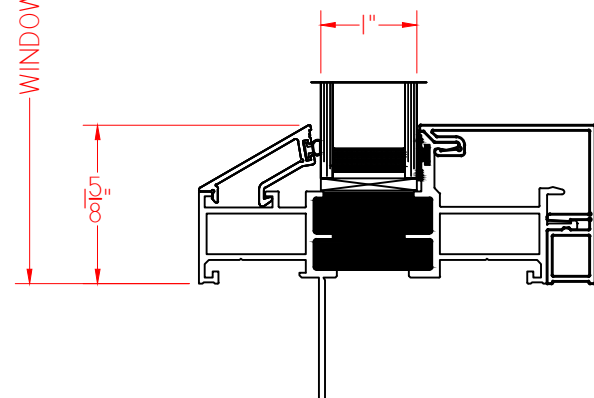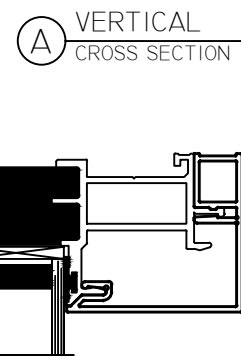



Cityline Square 90° Corner Window 1" I.G. Without Corner Post

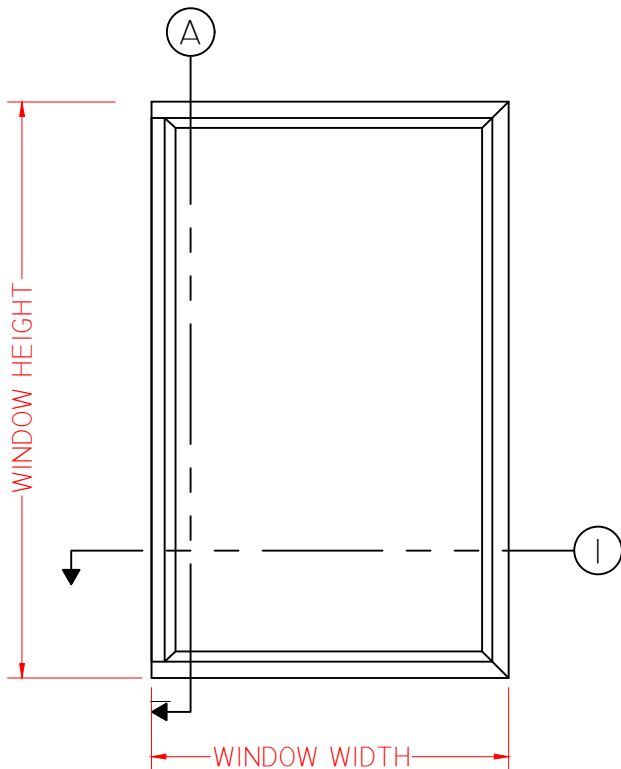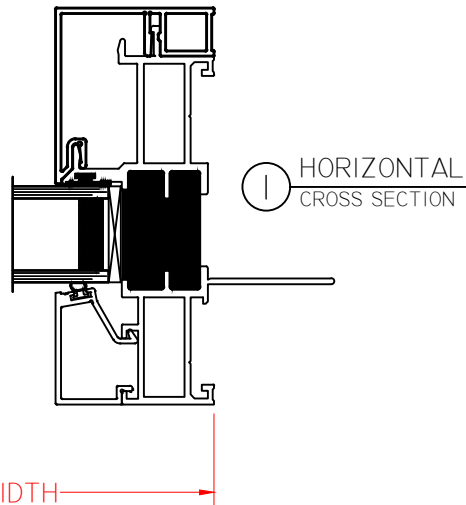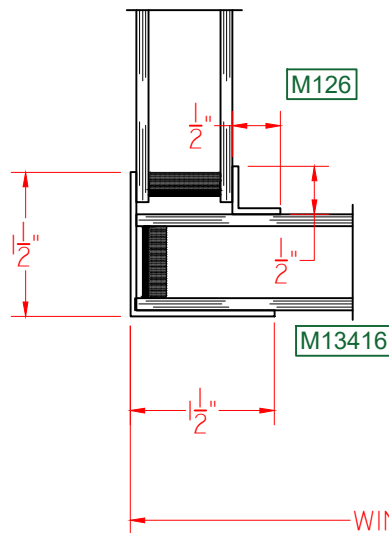

ELEVATION SCALE 1" = 1'-0"

